FORM No. I.

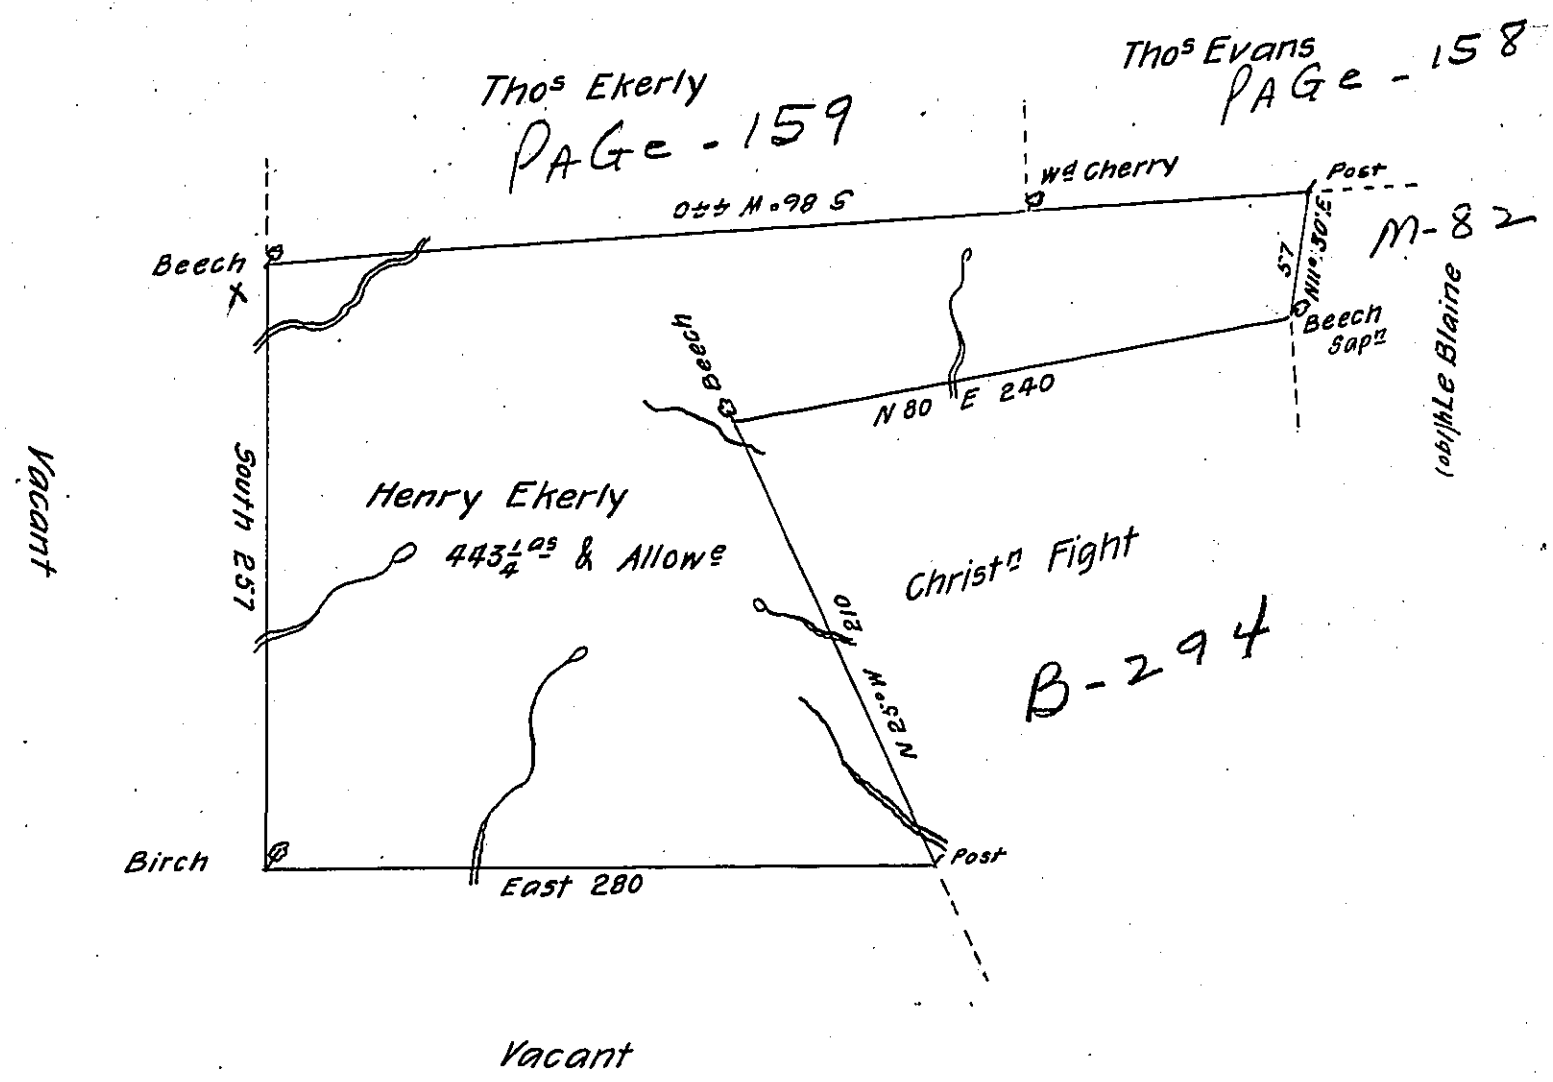

A Draught of a tract of land Called ——— Situate Joining Land (obl)eyed for Thomas Ekerly and others in Luzerne (formerly Northumd) county Containing four Hundred & forty three acres ¾ & Allowe of Six P Cent for Road &c. Surveyed for Henry Ekerly the 7th Day of Aust 1784 in Pursuance of a Warrant dated the 6th Day of July 1784.

by Wm Gray D.S.

To John Lukens Esqr

Surve Genl

IN TESTIMONY that the above is a copy of the original remaining on file in the Department of Internal Affairs of Pennsylvania, made conformably to an Act of Assembly approved the 16th day of February, 1833, I have hereunto set my Hand and caused the Seal of said Department to be affixed at Harrisburg, this fourth day of October 1904.

Secretary of Internal Affairs.