FORM No. I.

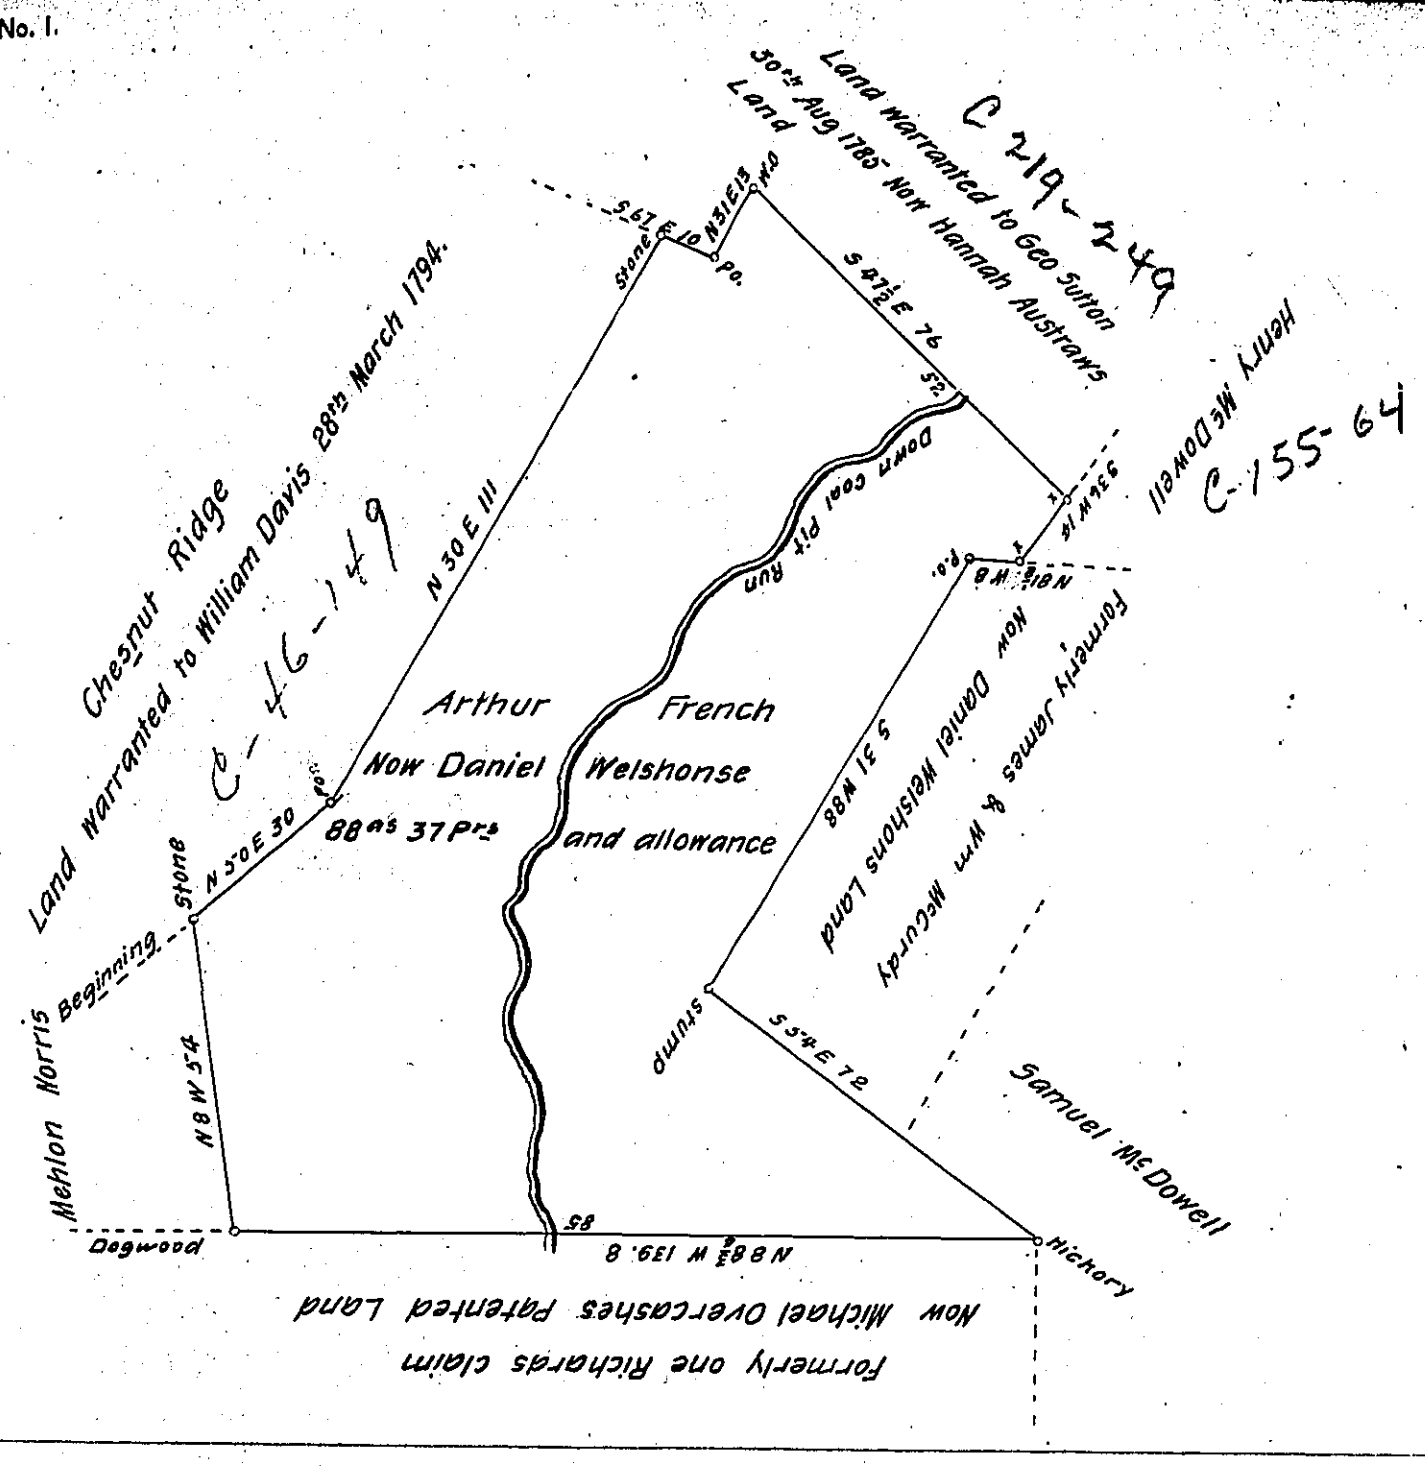

Draft of a tract of land Containing Eighty eight acres and thirty seven Perches and allowance of six per cent for Roads &c. Situated in Ligonier township Formerly in Wheatfield township in the County of Westmoreland, Surveyed by George Mechling the 3d day of Nov 1841 then Surveyor for George Welshonse & Henry Welshonse in pursuance of a Warrant granted to Arthur French dated 30th day of Augst 1785. — I Certify that the foregoing is a correct coppy of a Survey filed amongst the Records of the County Surveyors Office of this County and that it has been examined and found correct by me 26th February 1870.

W. R. Barnhart C. S.

To Jacob M. Campbell Esquire
Surveyor General of Pennsylvania

IN TESTIMONY that the above is a copy of the original remaining on file in the Department of Internal Affairs of Pennsylvania, made conformably to an Act of Assembly approved the 16th day of February, 1833, I have hereunto set my Hand and caused the Seal of said Department to be affixed at Harrisburg, this fourth *day of* October *1904.*

Isaac B. Brown
Secretary of Internal Affairs.