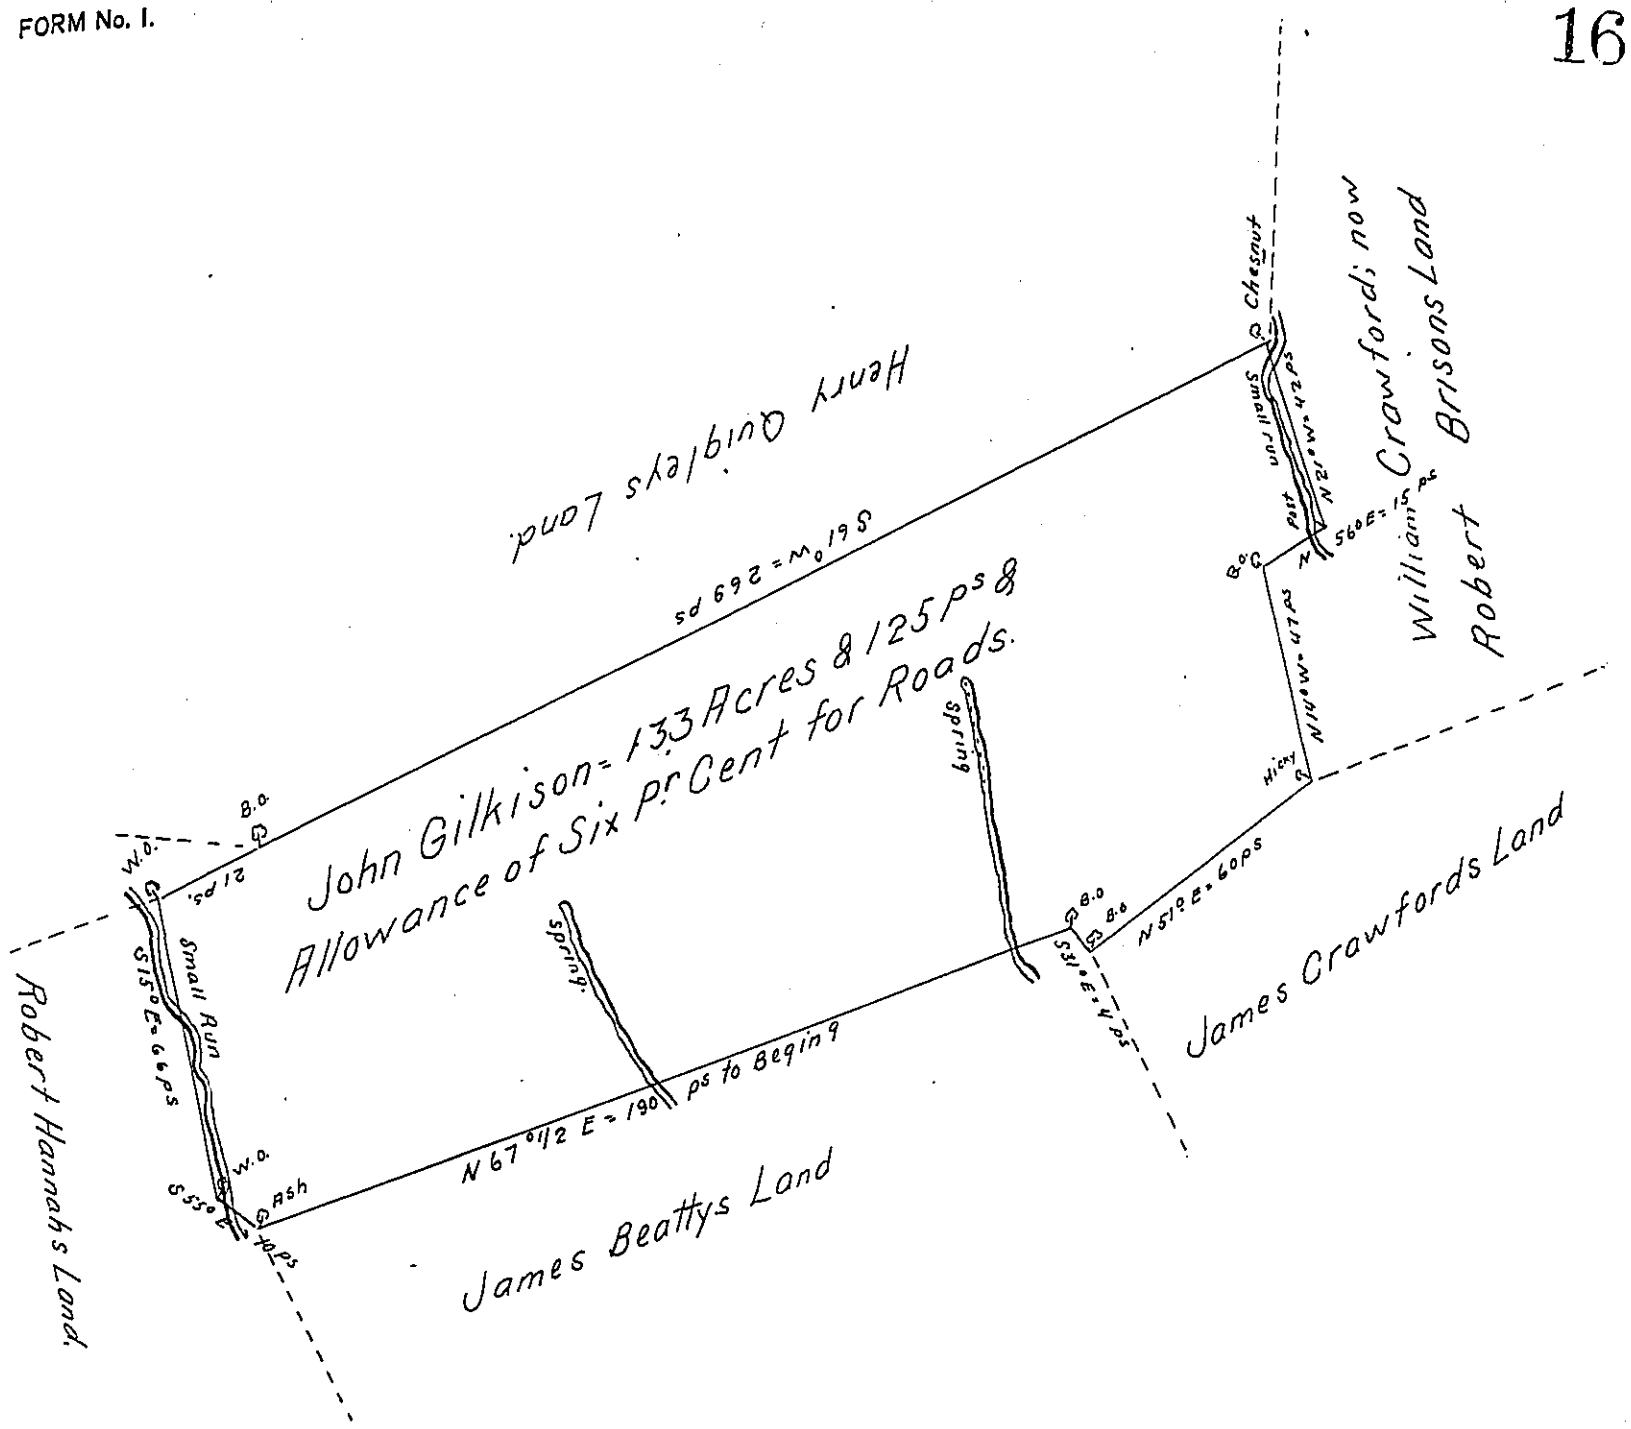

A Draught of a Tract of Land Situate in Allen Township formerly East Pennsboro; In Cumberland County; Containing One Hundred and Thirty three Acres and one Hundred & Twenty five perches. and the usual Allowance of Six pr Cent for Roads Surveyed for John Gilkison April the 2d 1764 In pursuance of the Honourable the Proprietaries Warrant Bearing Date the the Twelveth day of August Anno Domini 1751.

To Mr. John Lukens
Surveyor General

John Armstrong
D. S.

IN TESTIMONY that the above is a copy of the original remaining on file in the Department of Internal Affairs of Pennsylvania, made conformably to an Act of Assembly approved the 16th day of February, 1833, I have hereunto set my Hand and caused the Seal of said Department to be affixed at Harrisburg, this second *day of* November *1904.*

Isaac B. Brown

Secretary of Internal Affairs.