FORM No. I.

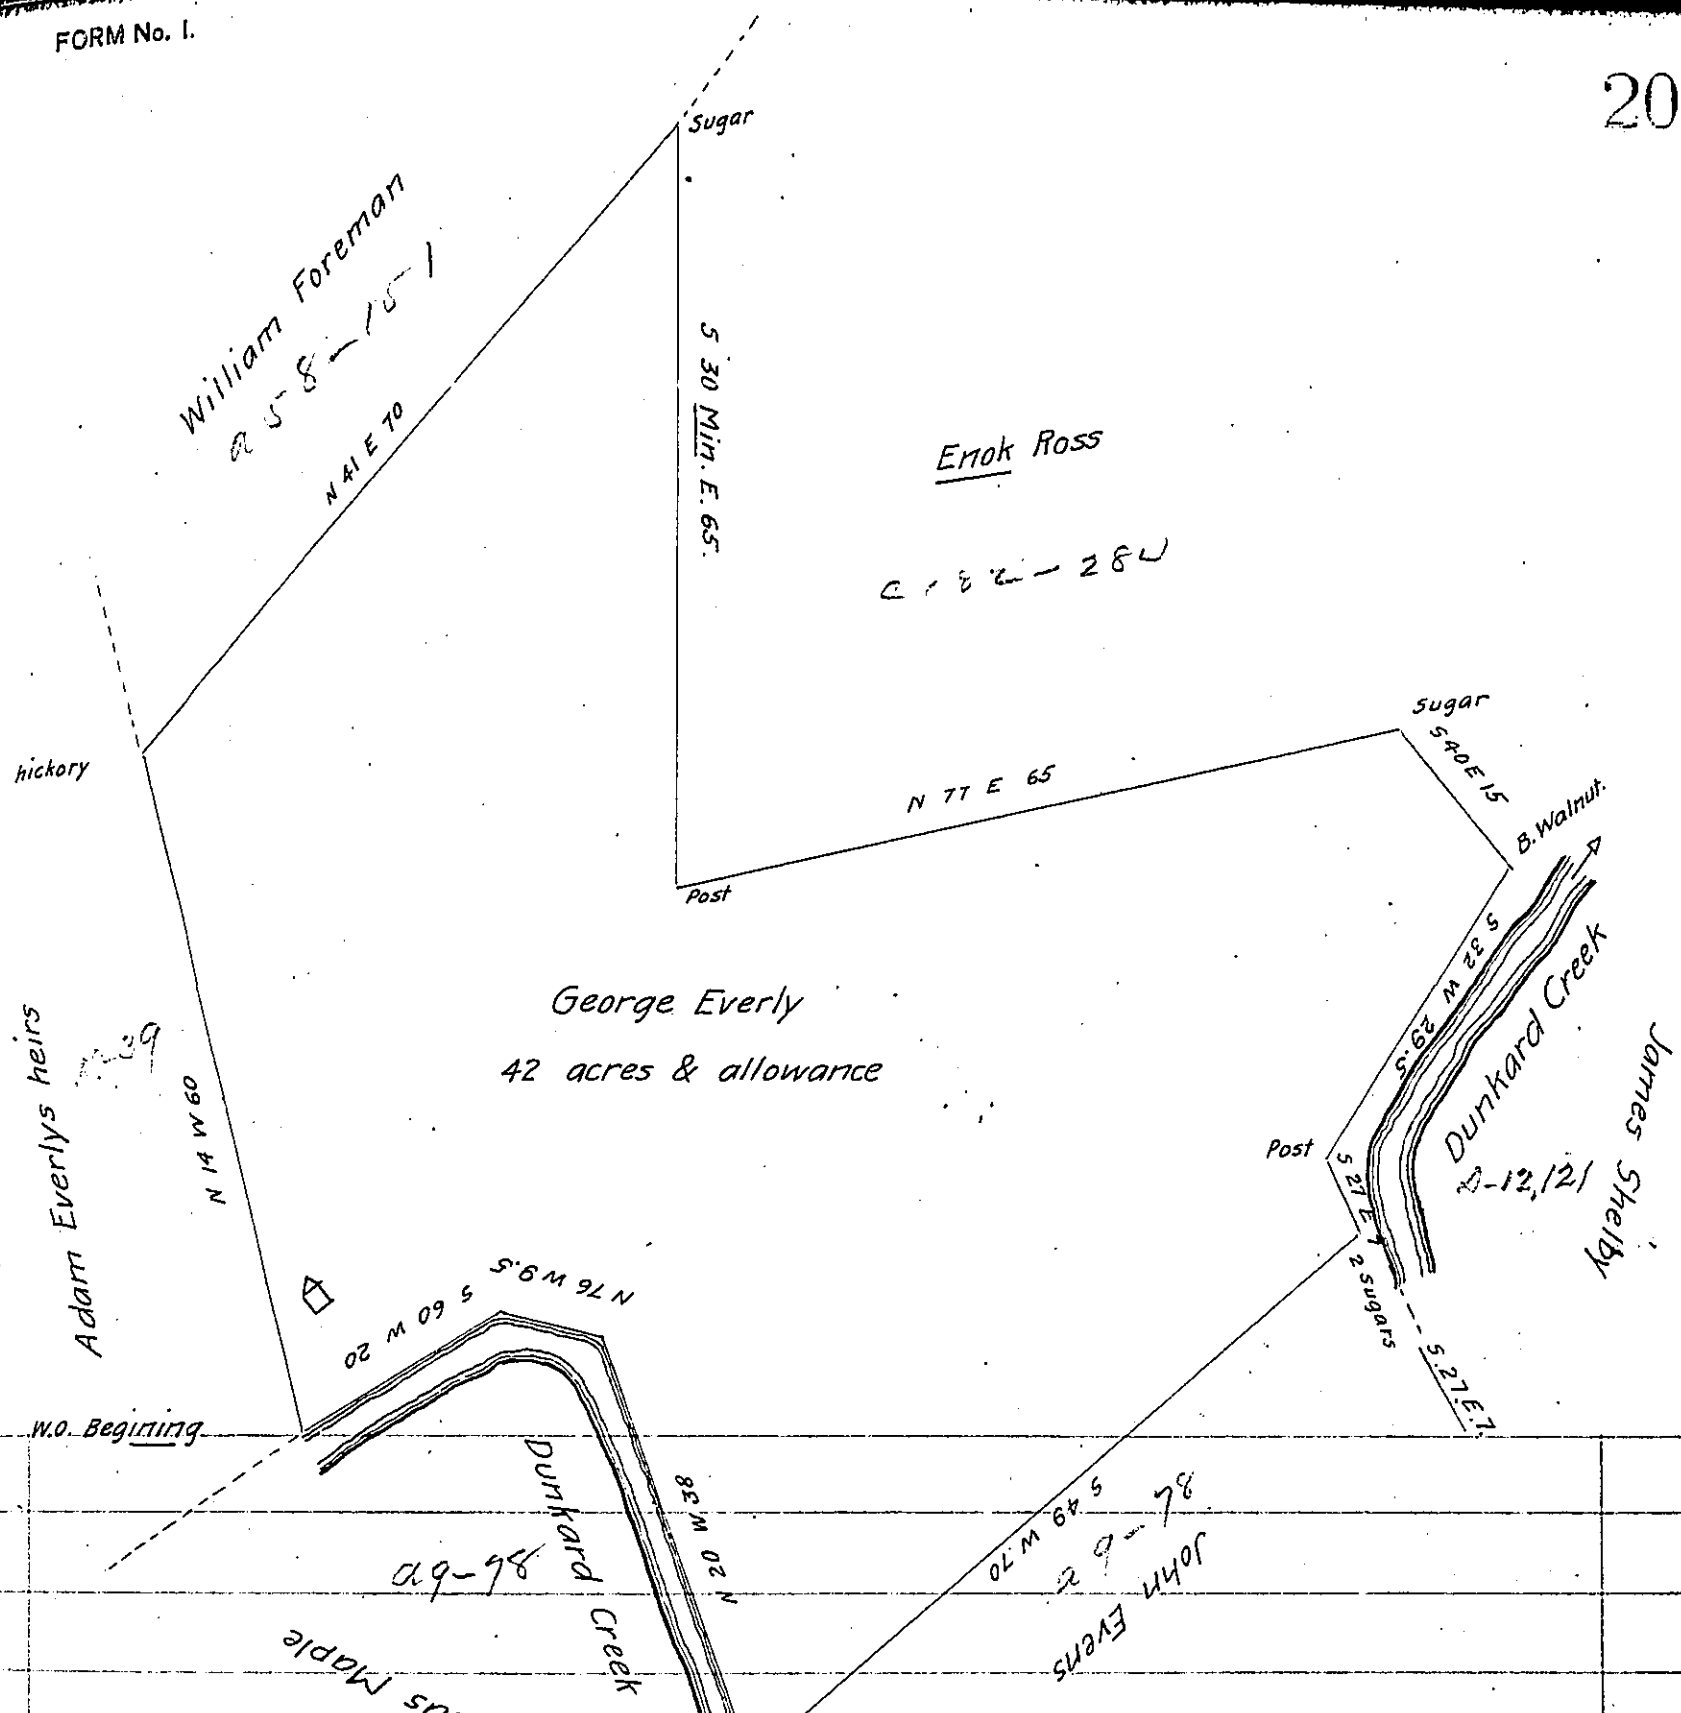

The above is a draught of a Survey made May the 19-day 1815 in pursuance of a warrant granted George Everly bearing date the 13-day of December 1813 containing 42 acres of land and allowance of six per cent for roads &c. Situate in Dunkard township on Dunkard Creek Called the Nob

To Richard T Leech Esq^r S.G. Stephen Gapen D.S.

State of Penn^a

I do certify that there is an actual resident settlement made an-continued on the above tract Stephen Gapen.

IN TESTIMONY that the above is a copy of the original remaining on file in the Department of Internal Affairs of Pennsylvania, made conformably to an Act of Assembly approved the 16th day of February, 1833, I have hereunto set my Hand and caused the Seal of said Department to be affixed at Harrisburg, this first day of November 1904

Isaac B. Brown

Secretary of ~~Internal Affairs~~