FORM No. 1.

235 39

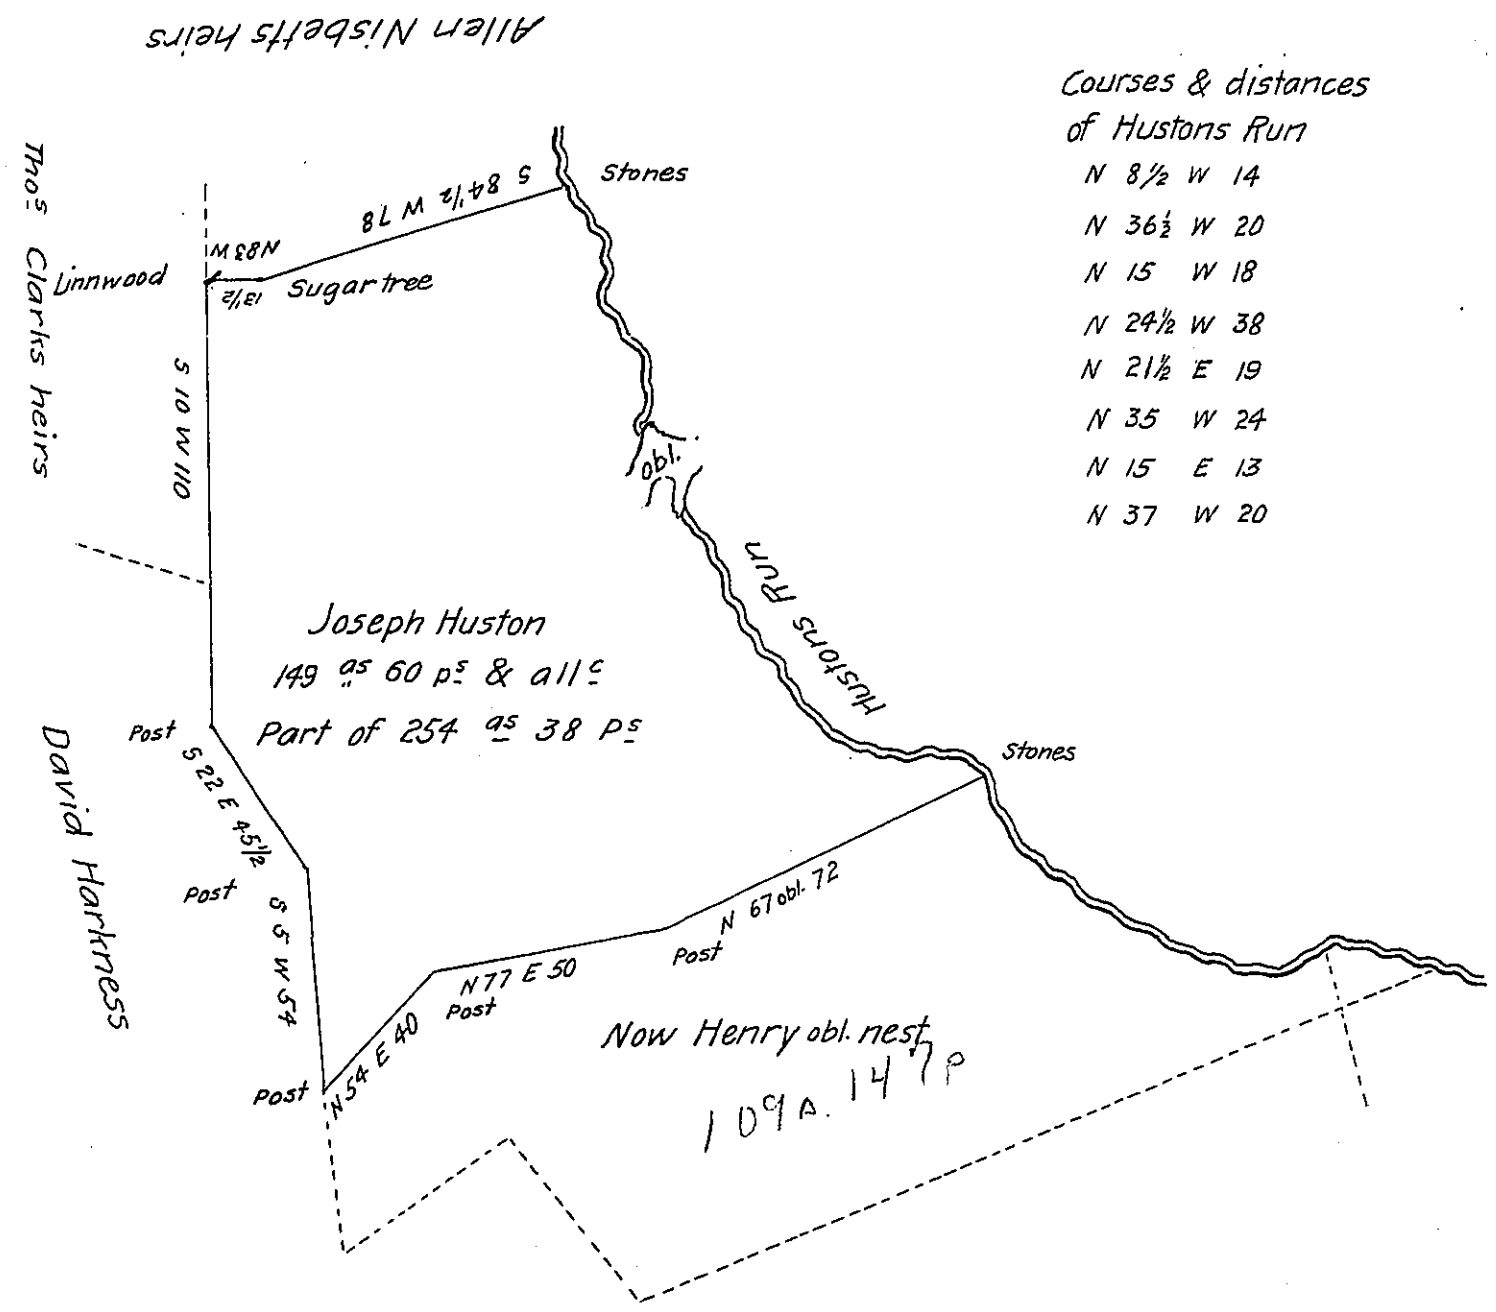

The draft of a tract of land situate in Toboyne Township Cumberland County containing one hundred forty nine acres sixty perches and allowance. Part of 254 as 38 perches & allowance. Surveyed April 16th 1793 in pursuance of an order of survey granted to Joseph Huston dated the 14th August 1766 No. 856. Surveyed & divided August 30th 1815

Robt Clark, D.S.

To Richard T. Leech Esquire
Surveyor Genl of Pennsylvania

IN TESTIMONY that the above is a copy of the original remaining on file in the Department of Internal Affairs of Pennsylvania, made conformably to an Act of Assembly approved the 16th day of February, 1833, I have hereunto set my Hand and caused the Seal of said Department to be affixed at Harrisburg, this tenth day of November 1904

Isaac B. Brown

Secretary of Internal Affairs.