FORM No. I.

236

39

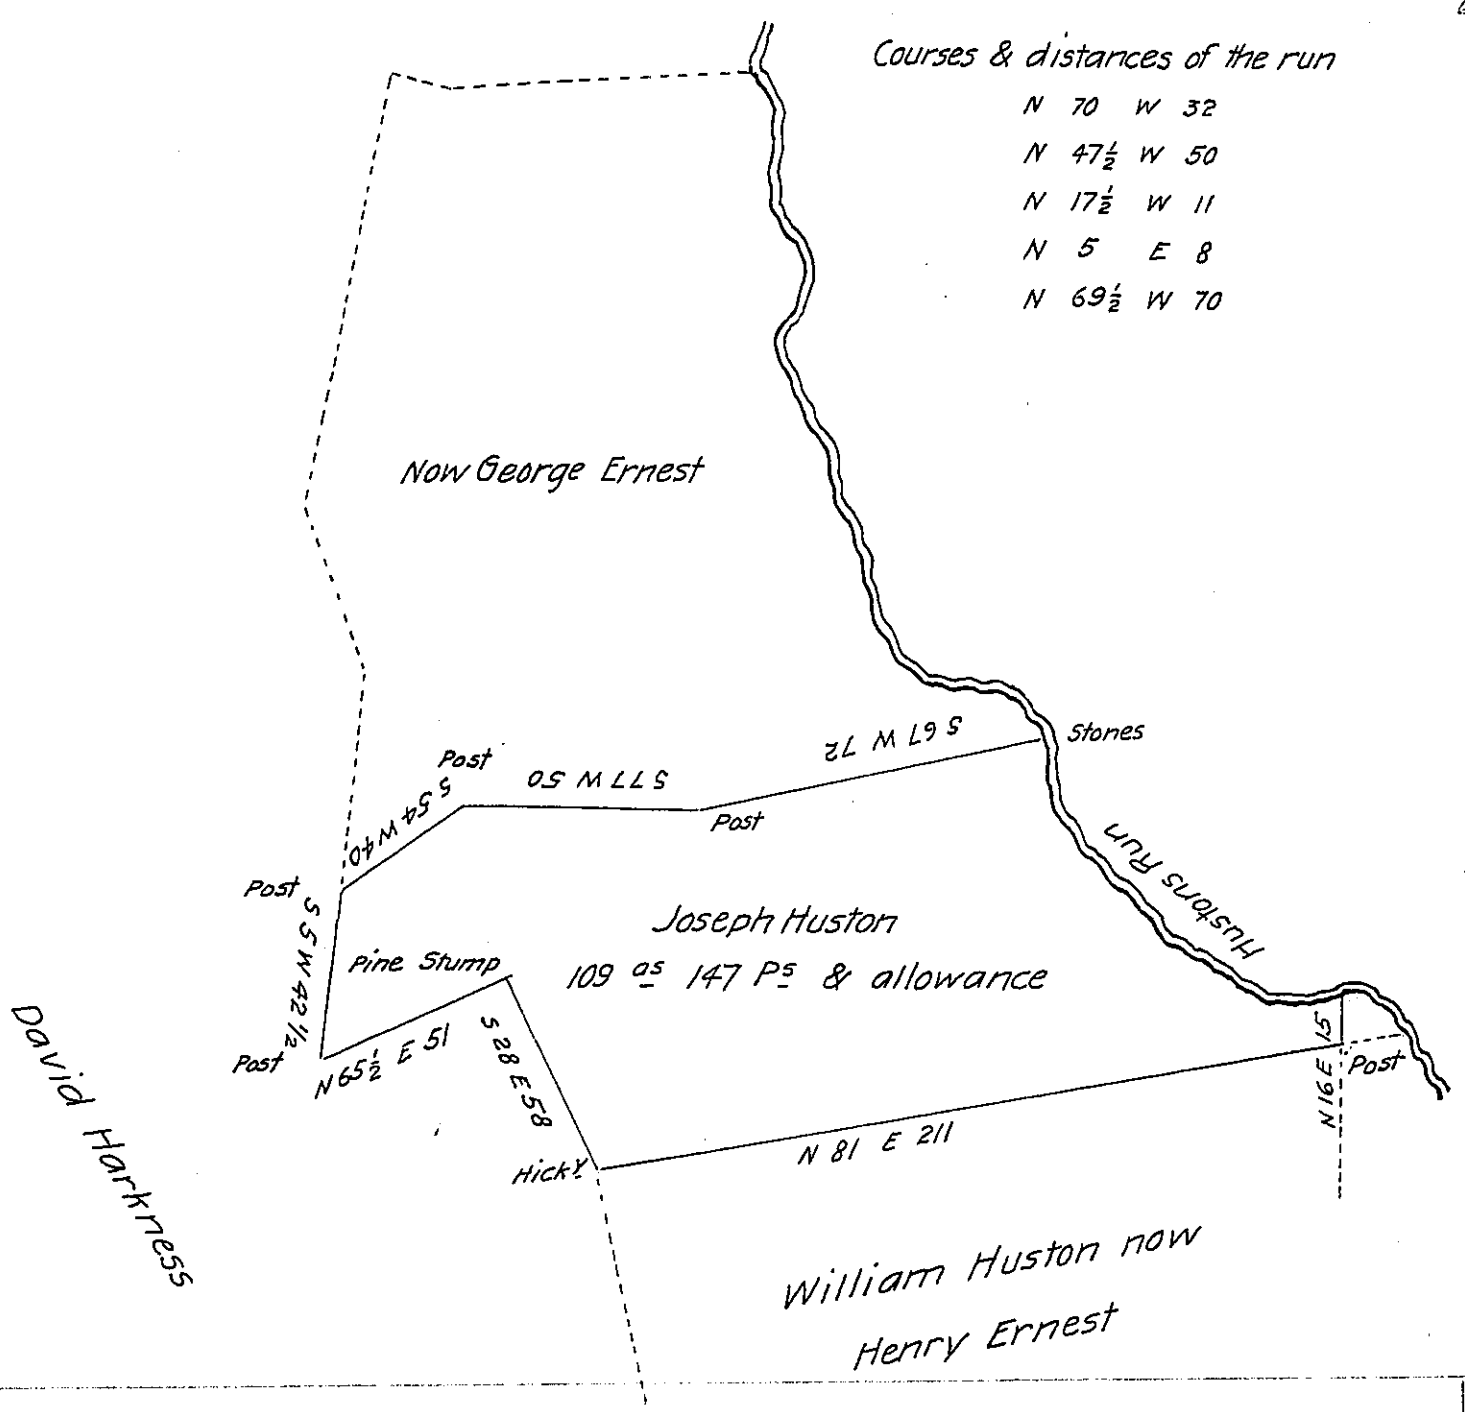

The draft of a tract of land situate in Toboyne Township Cumberland County containing one hundred nine acres 147 perches and allowance Surveyed & divided 29th Augt 1815 being part of 254 as 38 ps & allowance Surveyed the 16th April 1793 in pursuance of an order of survey granted to Joseph Huston dated August 14th 1766 No 856

Robt Clark D.S.

To Richard T. Leech Esquire
Surveyor Genl of Pennsylvania

IN TESTIMONY that the above is a copy of the original remaining on file in the Department of Internal Affairs of Pennsylvania, made conformably to an Act of Assembly approved the 16th day of February, 1833, I have hereunto set my Hand and caused the Seal of said Department to be affixed at Harrisburg, this tenth day of November 1904

Secretary of Internal Affairs.