FORM No. I.

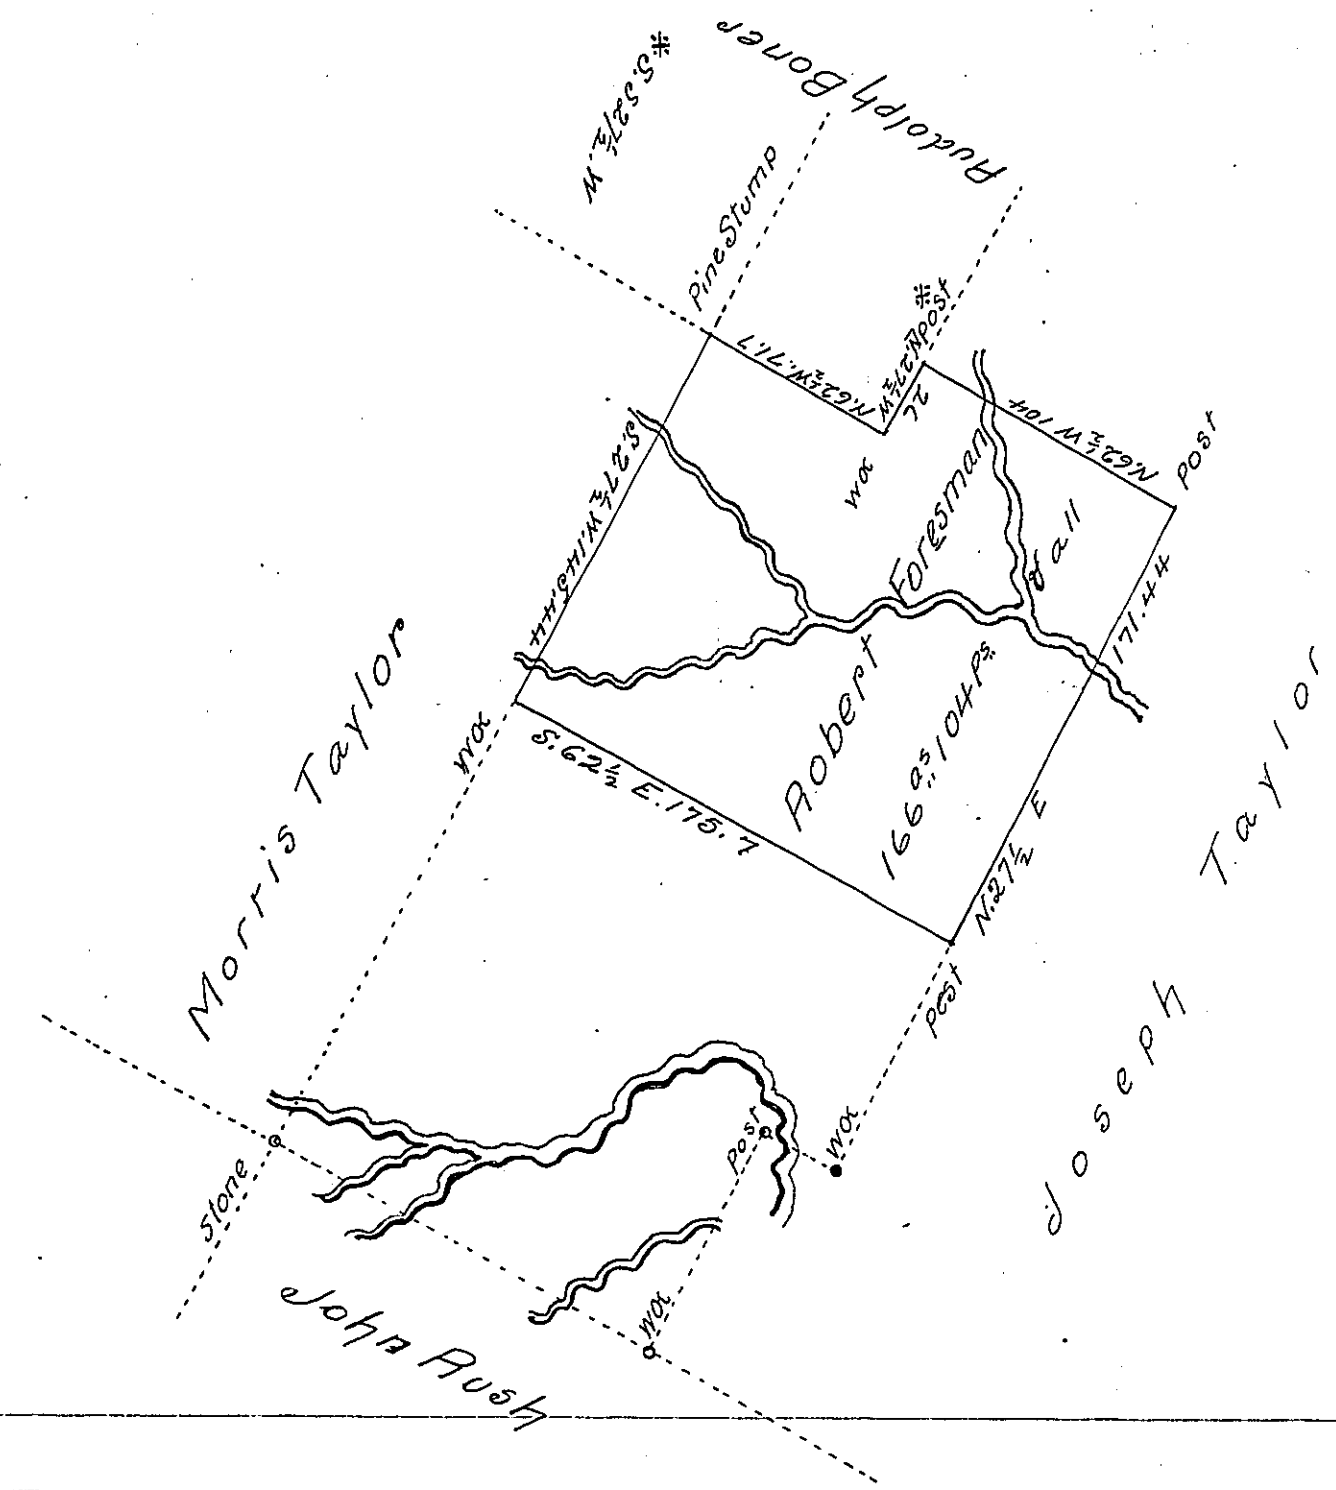

Survey'd the above described tract of land for Robert Foresman on the 19th of August 1814 Containing One hundred and Sixty six acres One hundred and four perches and allowance of Six p.Ct Situate in Washington Township Lycoming County. The above described tract together with that enclosed in the doted lines was Survey'd to Wm Armstrong Sen. on the 20th of Septr 1771 in pursuance of his appn No 865 dated the 3d day of Aprile 1769. Containing in the whole Three hundred and nine acres fifty ps of all by the old survey

Wm Wilson D.S.

To Richd T Leech esqr
Surveyor General.

IN TESTIMONY that the above is a copy of the original remaining on file in the Department of Internal Affairs of Pennsylvania, made conformably to an Act of Assembly approved the 16th day of February, 1833, I have hereunto set my Hand and caused the Seal of said Department to be affixed at Harrisburg, this fifteenth *day of* October *1904*

Isaac B. Parsons
Secretary of Internal Affairs.