FORM No. I.

287

References. Beg. at Ch. on
Thence Down Run
A N. 85. W. 14
B N. 72 W 11
C N. 63. W 43
D N. 75. W 29.5 to Swatara Creek
thence up same
E N. 34. E 16
F N. 22. E. 18
G N. 16½ E 36
H N. 7 W 20 to Stone

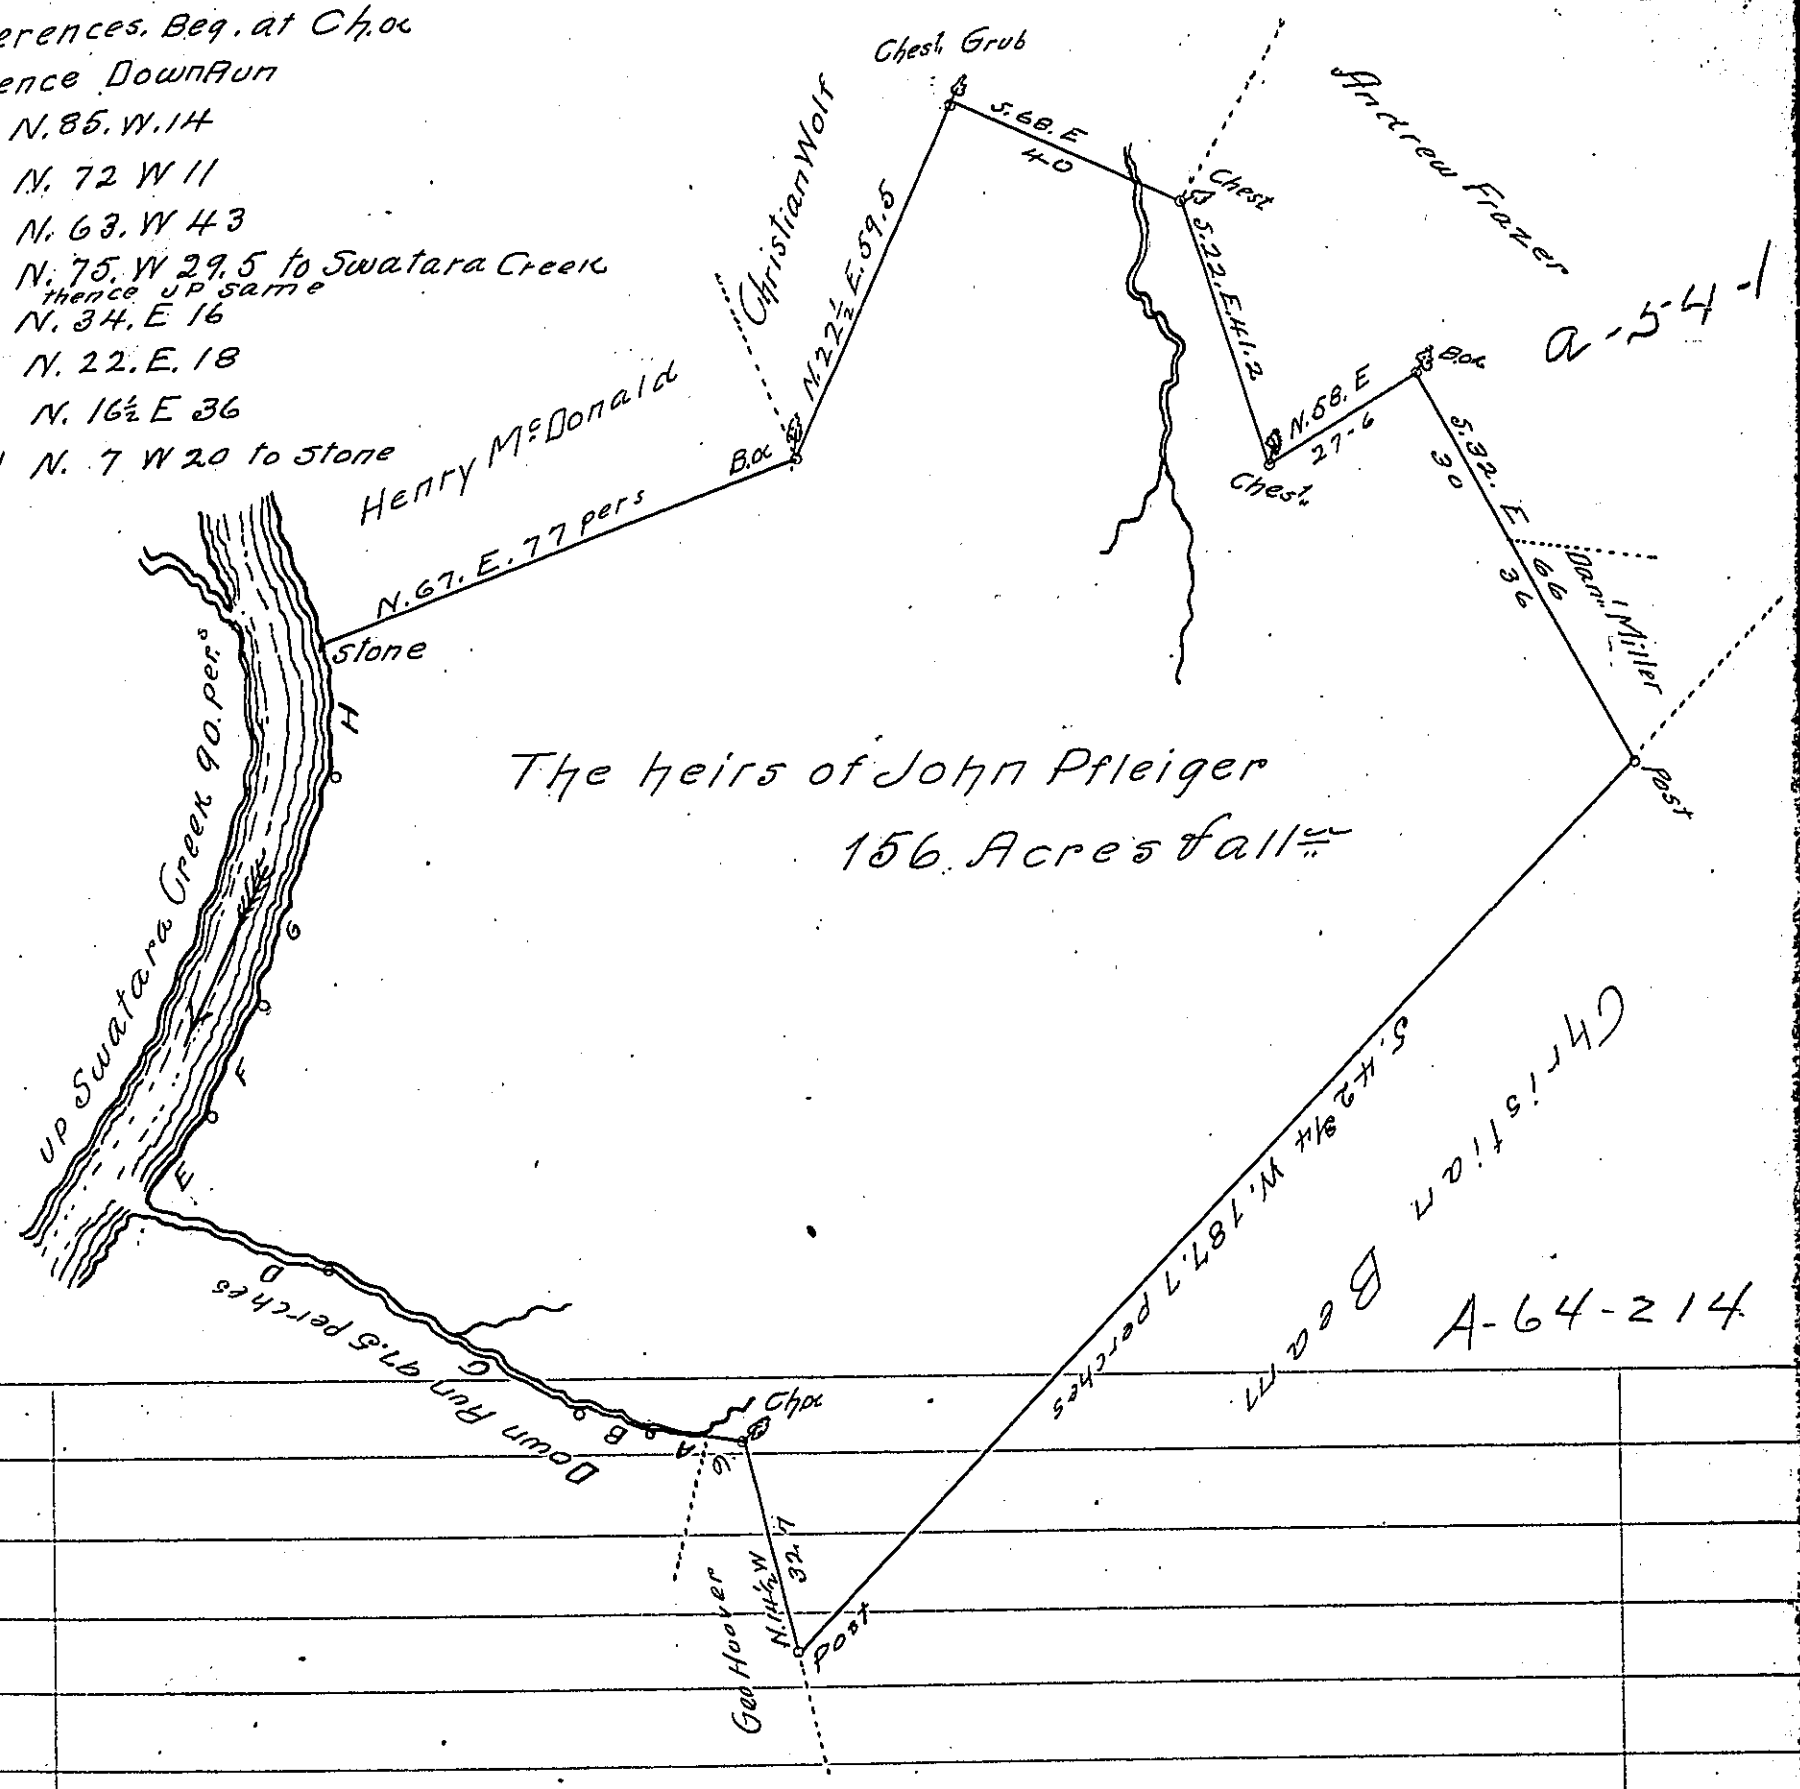

The heirs of John Pfleiger
156 Acres & allowance

Surveyed August 10th 1813 for the heirs of John Pfleiger the above described Tract of Land situate in Londonderry Township Dauphin County by the old Established Boundaries Containing One hundred fifty six Acres & allowance of Six per Cent on Warrant of Valentine Grug dated 30th January 1752

Thomas Smith D.S

To Andrew Porter Esquire
Surveyor General Pa.

IN TESTIMONY that the above is a copy of the original remaining on file in the Department of Internal Affairs of Pennsylvania, made conformably to an Act of Assembly approved the 16th day of February, 1833, I have hereunto set my Hand and caused the Seal of said Department to be affixed at Harrisburg, this seventeenth day of December 1904

Isaac B. Brown
Secretary of Internal Affairs.