FORM No. I.

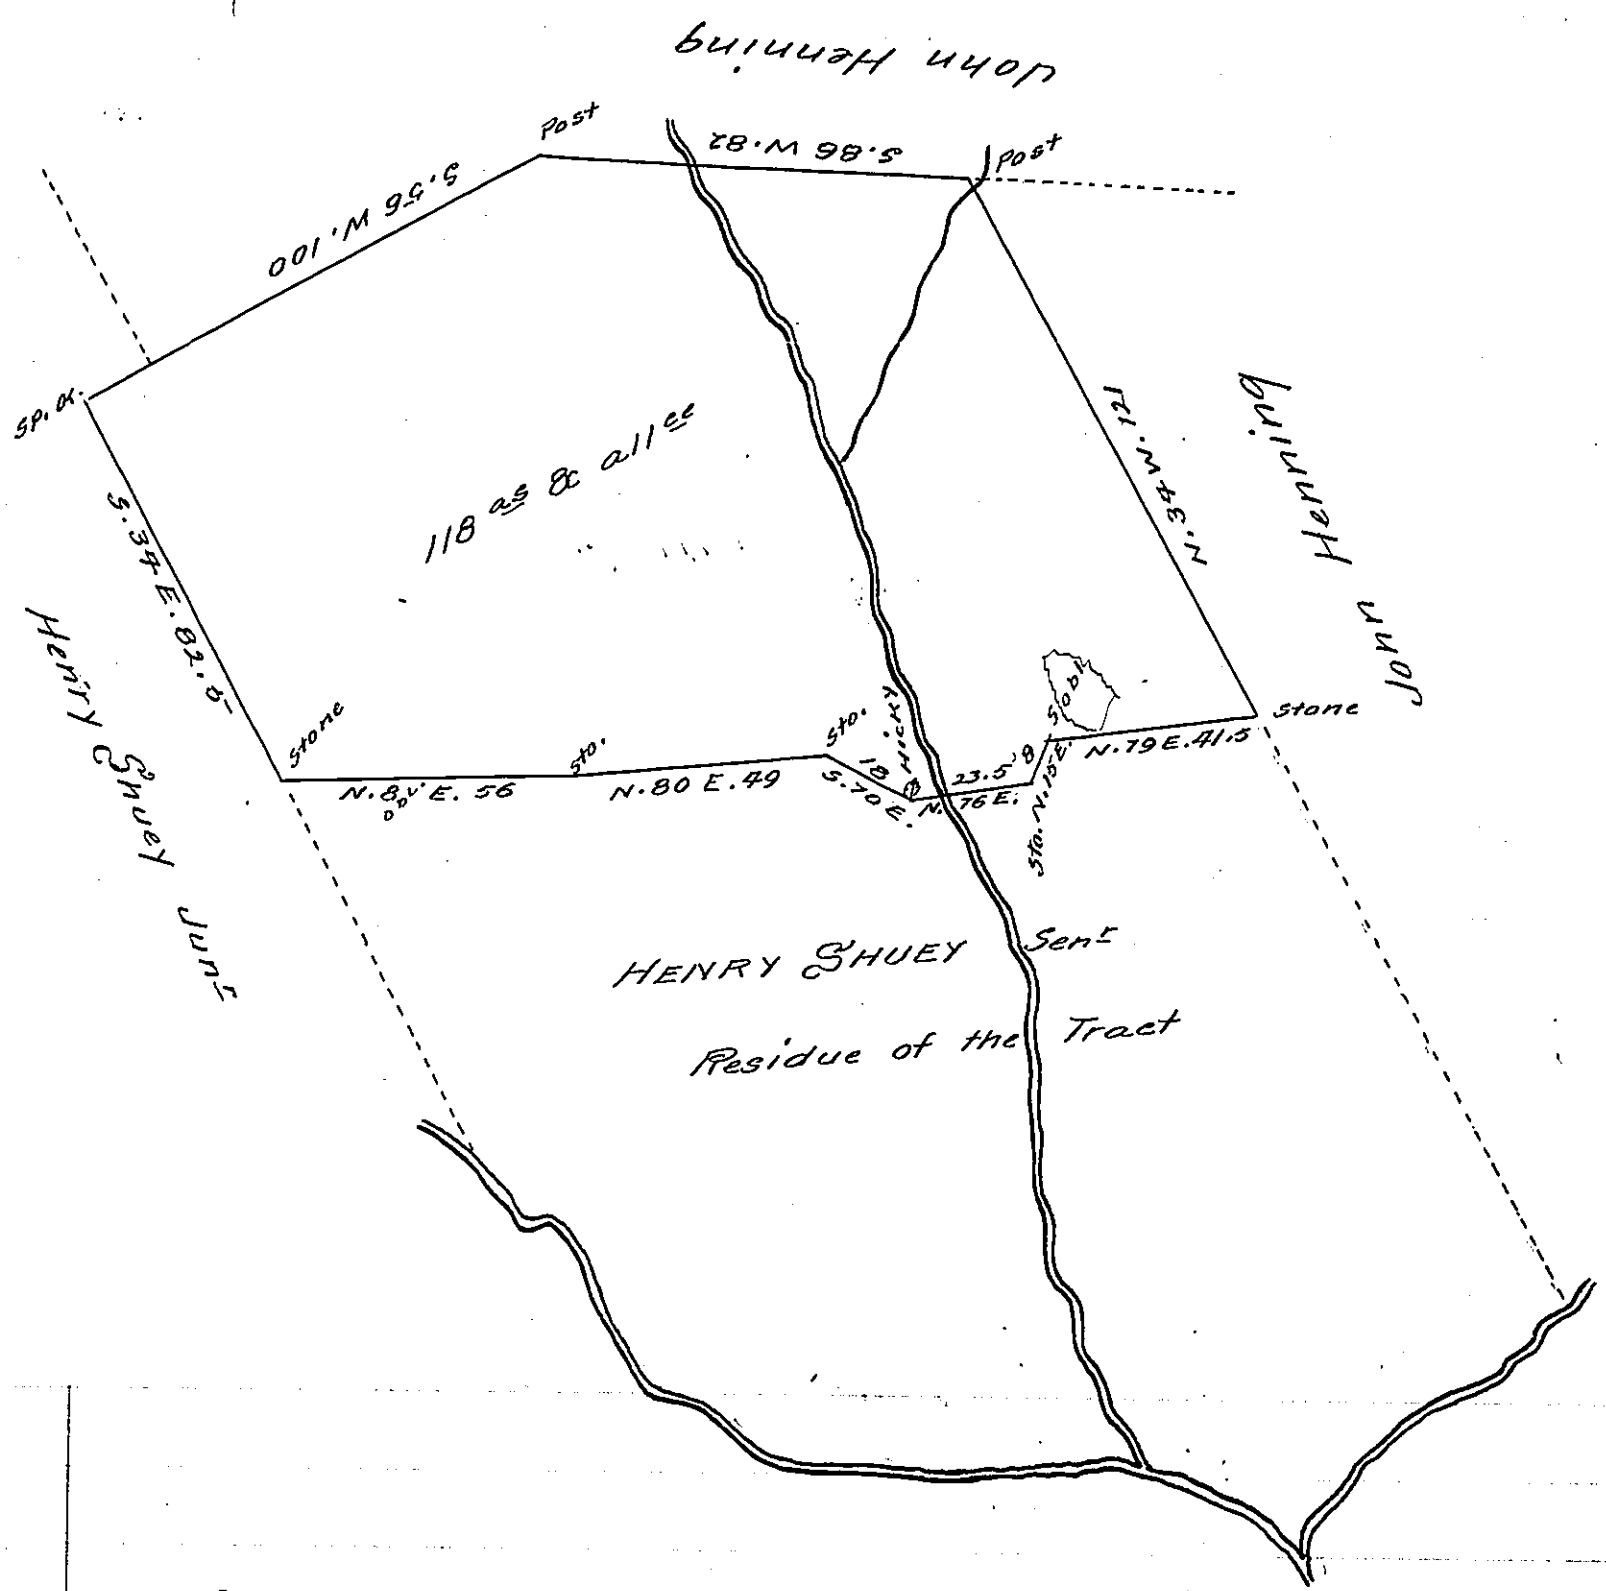

Surveyed the 29th day of March 1817 the above discribed Tract of land situate in East Hanover Township Lebanon County containing One hundred & Eighteen — Acres — Perches and allowance, part of a larger Tract of 271 as 34 perches & allowance, on Warrant of John Forster dated the 12 November 1742

Thomas Smith D.S.

To Richard T. Leech Esquire
Surveyor General Pa

IN TESTIMONY that the above is a copy of the original remaining on file in the Department of Internal Affairs of Pennsylvania, made conformably to an Act of Assembly approved the 16th day of February, 1833, I have hereunto set my Hand and caused the Seal of said Department to be affixed at Harrisburg,

this Sixth *day of* October *1904*

Isaac B. Penny

Secretary of Internal Affairs.