FORM No. I.

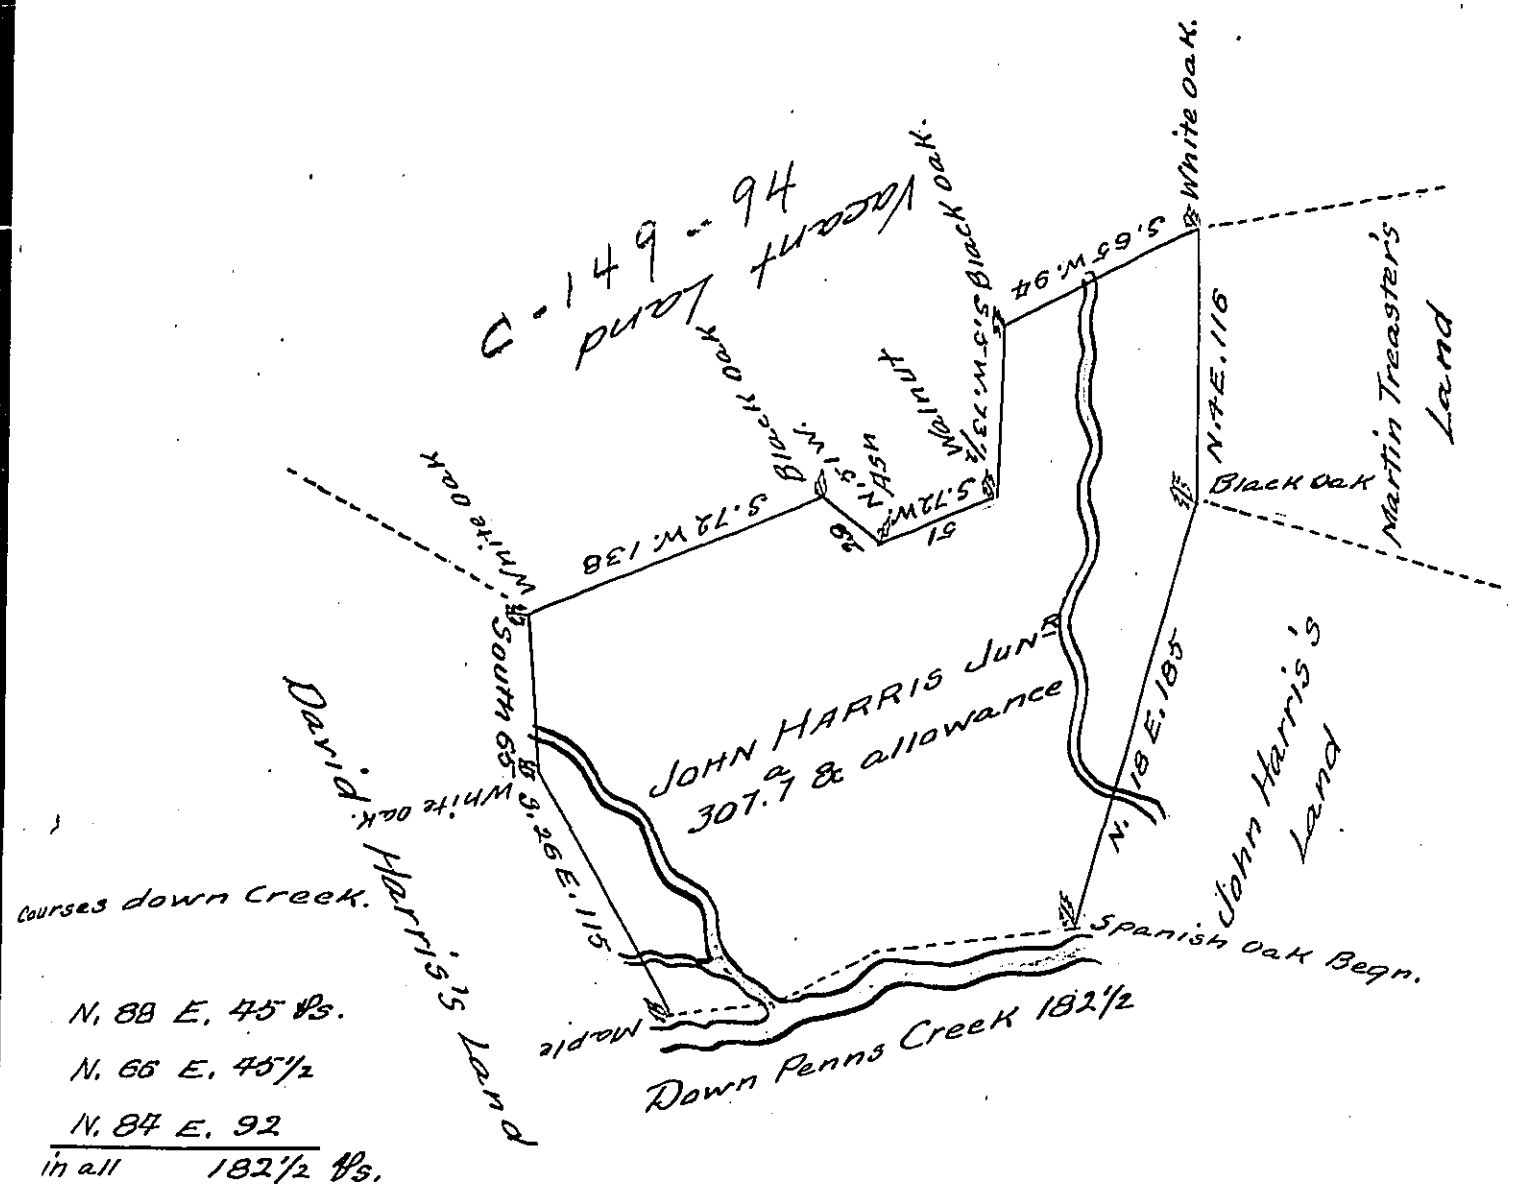

The Draught of a Tract of Land called —— situate in Buffaloe Township Northumberland County containing Three Hundred and seven Acres and seven perches with the usual allowance of six acres ℘. Cent for Roads. Surveyed the 18th day of June anno Domini 1771 in Pursuance of an Order of survey to John Harris Junr bearing Date at Philada the 4th Day of April anno. Domini 1769 and Numbered 2783.

℘. Wm Maclay

To John Lukens Esqr Survr Genl
of the Province of Pennsylvania.

IN TESTIMONY that the above is a copy of the original remaining on file in the Department of Internal Affairs of Pennsylvania, made conformably to an Act of Assembly approved the 16th day of February, 1833, I have hereunto set my Hand and caused the Seal of said Department to be affixed at Harrisburg, this twenty-second day of December 1904.

Isaac B. Brown
Secretary of Internal Affairs.