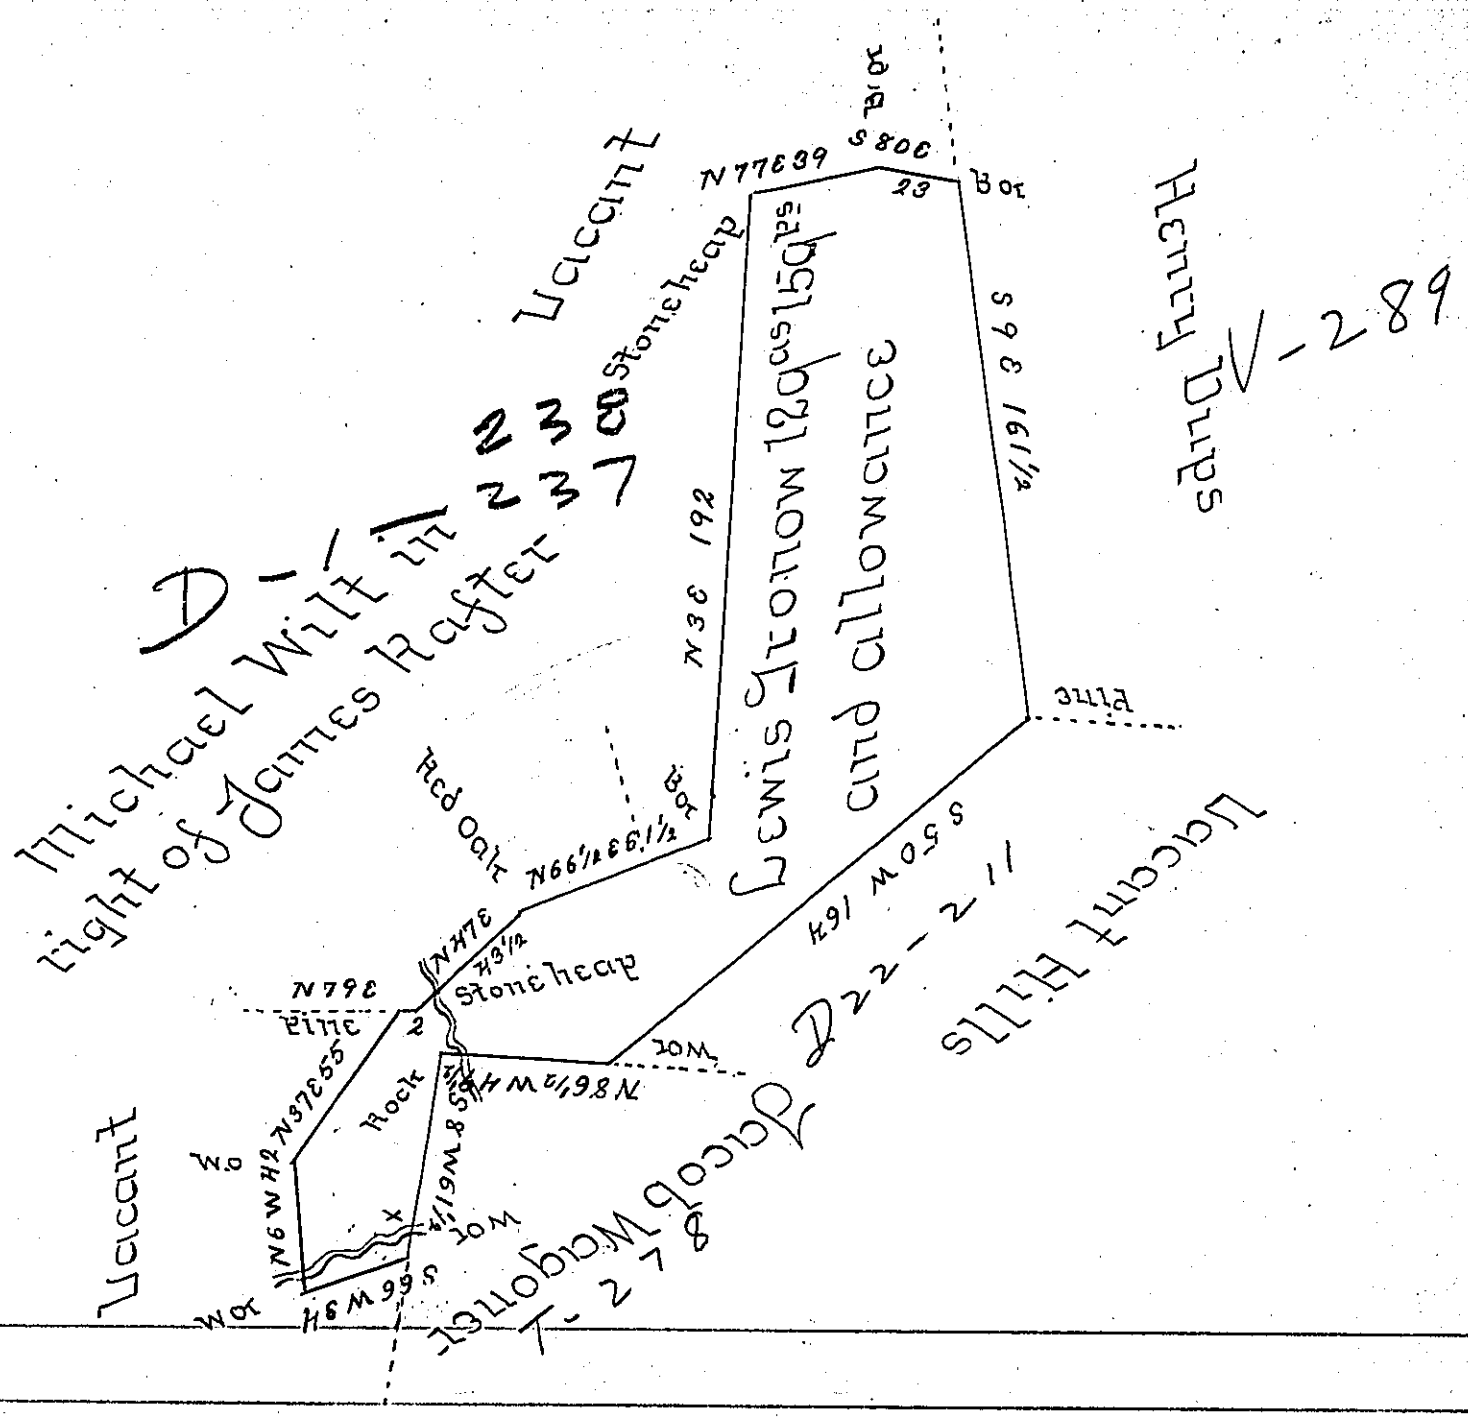


The Draught of a Tract of Land situate in Greenwood Township Cumberland County Containing one hundred and Twenty nine acres and 159 perches and allowance of Six Pr Cent for Roads &c^a Surveyed by Samuel Lyon former Deputy Surveyor November 15th 1793 in pursuance of a Warrant granted to Lewis Gronow dated November 12th 1774

Certifyd this 26th February 1801 —

To Samuel Cochran Esq^r Surveyor General — } Pr William Ramsey — D.S. —

*IN TESTIMONY that the above is a copy of the original remaining on file in the Department of Internal Affairs of Pennsylvania, made conformably to an Act of Assembly approved the 16th day of February, 1833, I have hereunto set my Hand and caused the Seal of said Department to be affixed at Harrisburg, this* Nineteenth *day of* December *1904.*

Isaac B. Brown

*Secretary of Internal Affairs.*