FORM No. I.

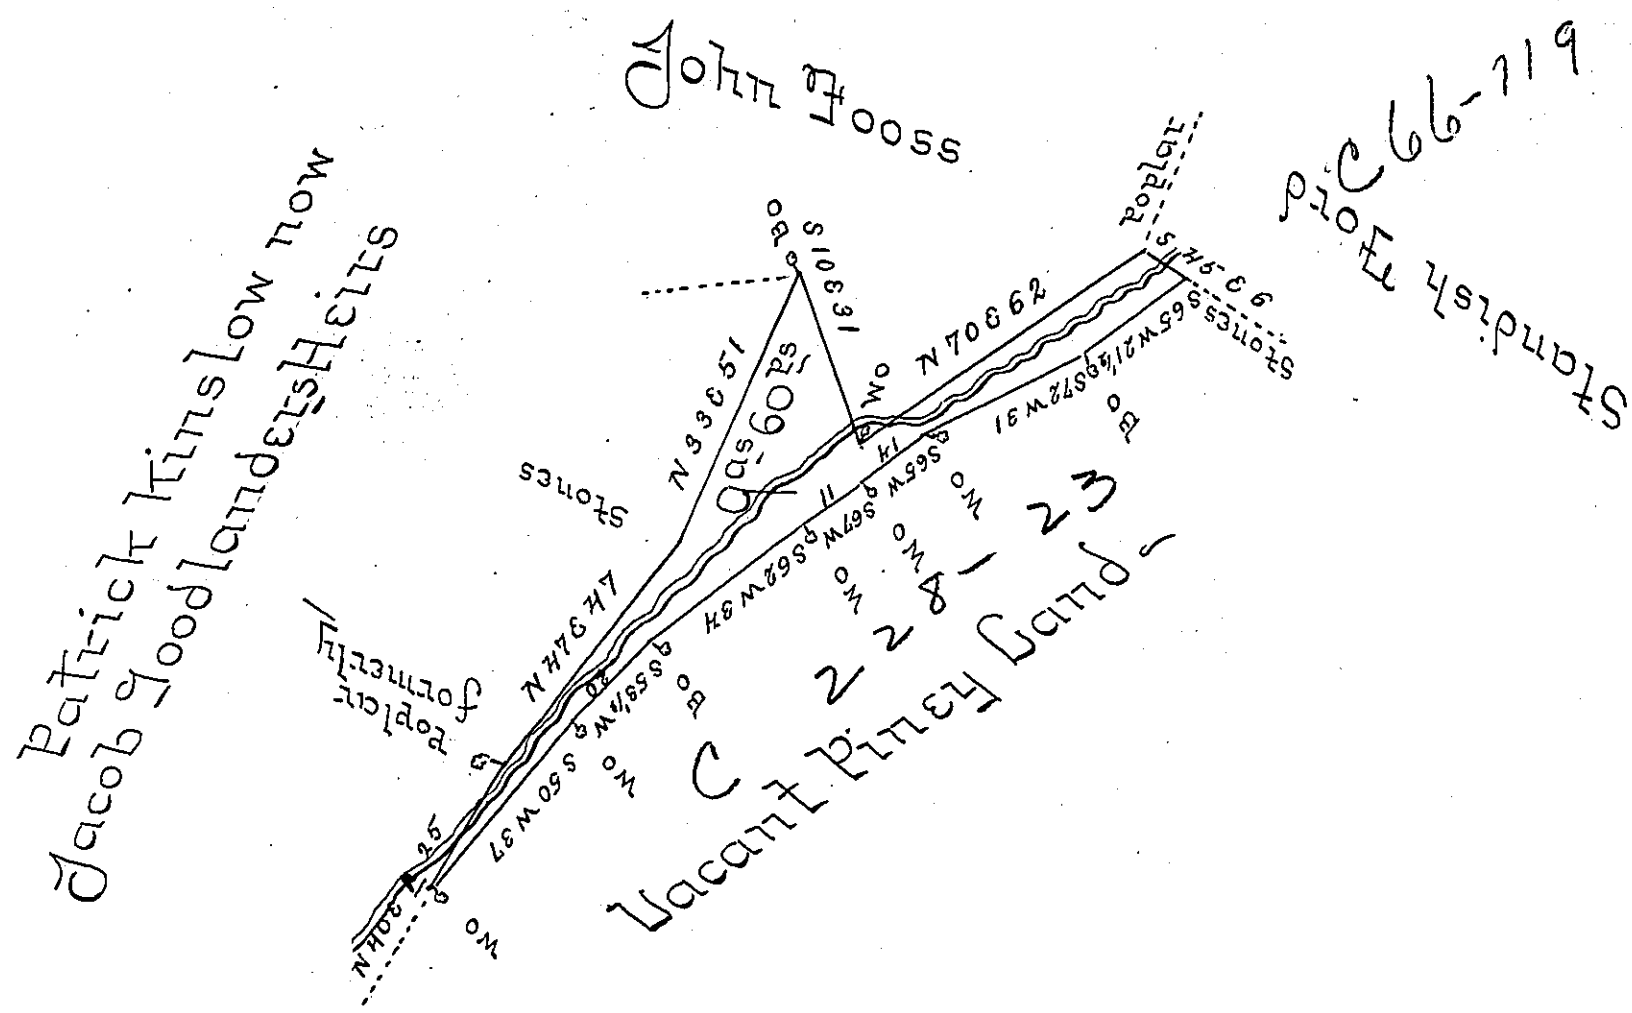

The Draught of a Tract of Land Situate in Tyrone Township Cumberland County containing Nine acres & 60 perches & allowance &c Surveyed the 23rd of August 1804 and warrant granted To Valentine Lamber for The use of The Heirs of Jacob Goodlander (Decd) Dated April 12th 1803

Wm Ramsey DS

To Samuel Cochran Esquire
Surveyor Genl of Pennsylvania

IN TESTIMONY that the above is a copy of the original remaining on file in the Department of Internal Affairs of Pennsylvania, made conformably to an Act of Assembly approved the 16th day of February, 1833, I have hereunto set my Hand and caused the Seal of said Department to be affixed at Harrisburg, this Nineteenth *day of* December *1904.*

Isaac B. Brown

Secretary of Internal Affairs.