FORM No. 1.

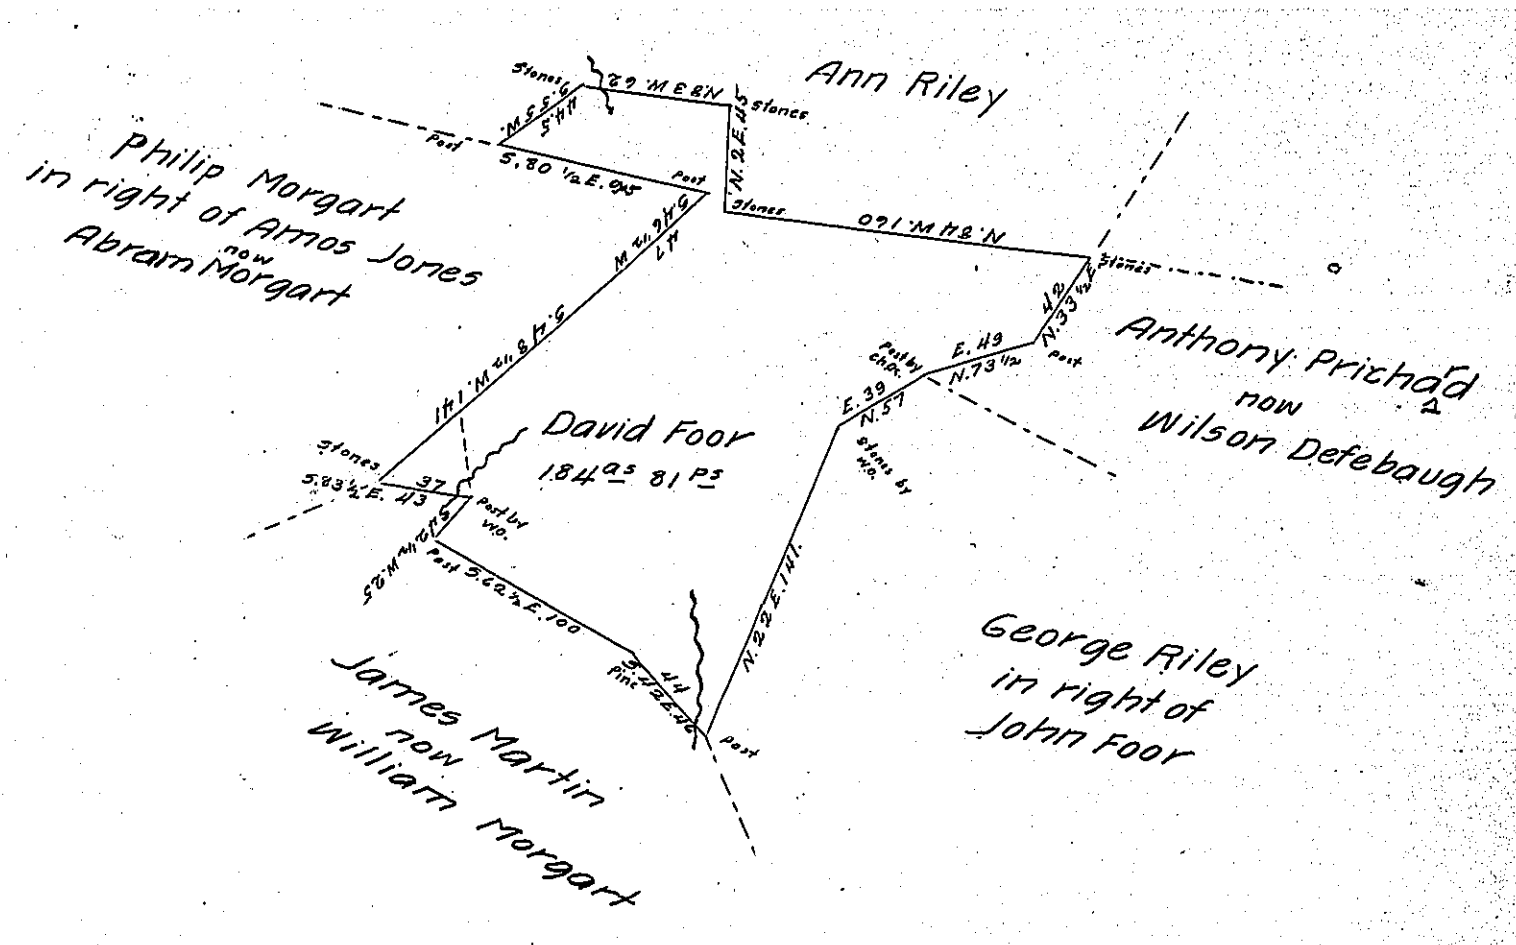

Situate in East Providence township Bedford County containing 184 acres 81 perches and allowance of 6 per cent for roads &c. Surveyed the 15th of October 1851, in pursuance of a Warrant Granted in the name of David Foor for 202 acres dated the 5th of July 1851

Daniel Sams C.S.

To J. Porter Brawley Esqr
Surveyor General

N.B. There is an actual settlement and improvement on the above survey, and according to reliable information was commenced prior to the 25th of March 1814 and kept up ever since.

Daniel Sams C.S.

IN TESTIMONY that the above is a copy of the original remaining on file in the Department of Internal Affairs of Pennsylvania, made conformably to an Act of Assembly approved the 16th day of February, 1833, I have hereunto set my Hand and caused the Seal of said Department to be affixed at Harrisburg, this twenty first *day of* September *1904*

Isaac B. Brown

Secretary of Internal Affairs.