FORM No. I.

53

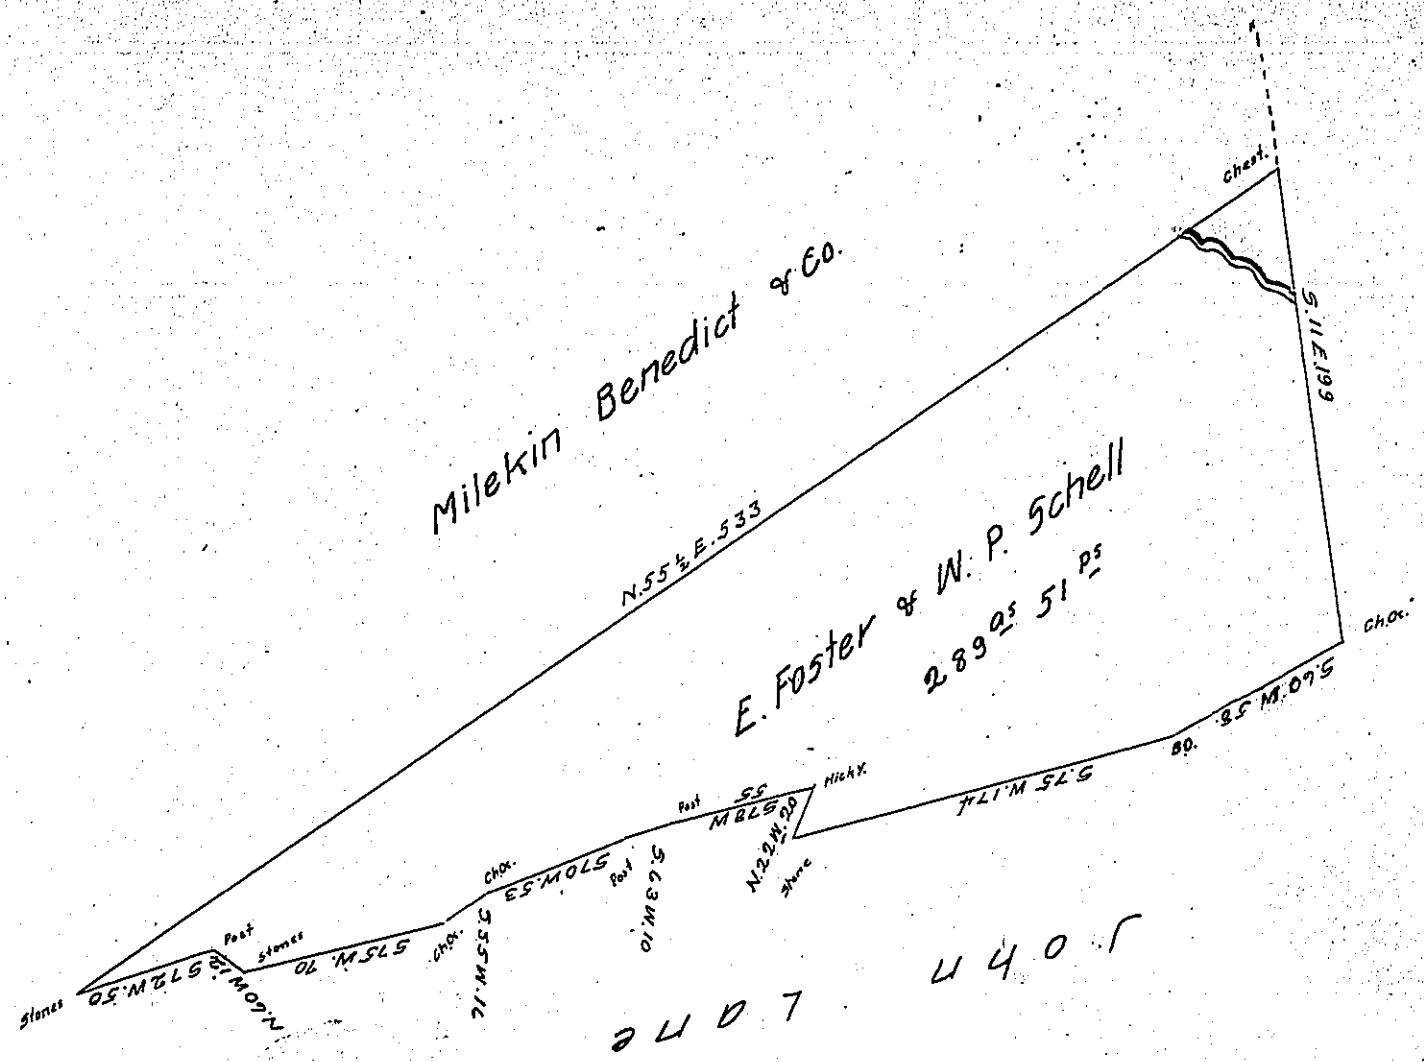


2407 4407

Situate in Broadtop township Bedford County containing 2.89 acres 51 perches & allowance of 6 per cent for roads &c Surveyed by Sam! Ketterman the 3rd of February 1853 in pursuance of a Warrant granted in the names of Ephraim Foster & William P. Schell for 300 acres dated the 15th of January 1853

Courses according to the true bearings

Daniel Sams C.S.

To J. Porter Brawley Esq^r
Surveyor General

*IN TESTIMONY that the above is a copy of the original remaining on file in the Department of Internal Affairs of Pennsylvania, made conformably to an Act of Assembly approved the 16th day of February, 1833, I have hereunto set my Hand and caused the Seal of said Department to be affixed at Harrisburg, this* first *day of* October *1904*

Isaac B. Brown

*Secretary of Internal Affairs.*