FORM No. I.

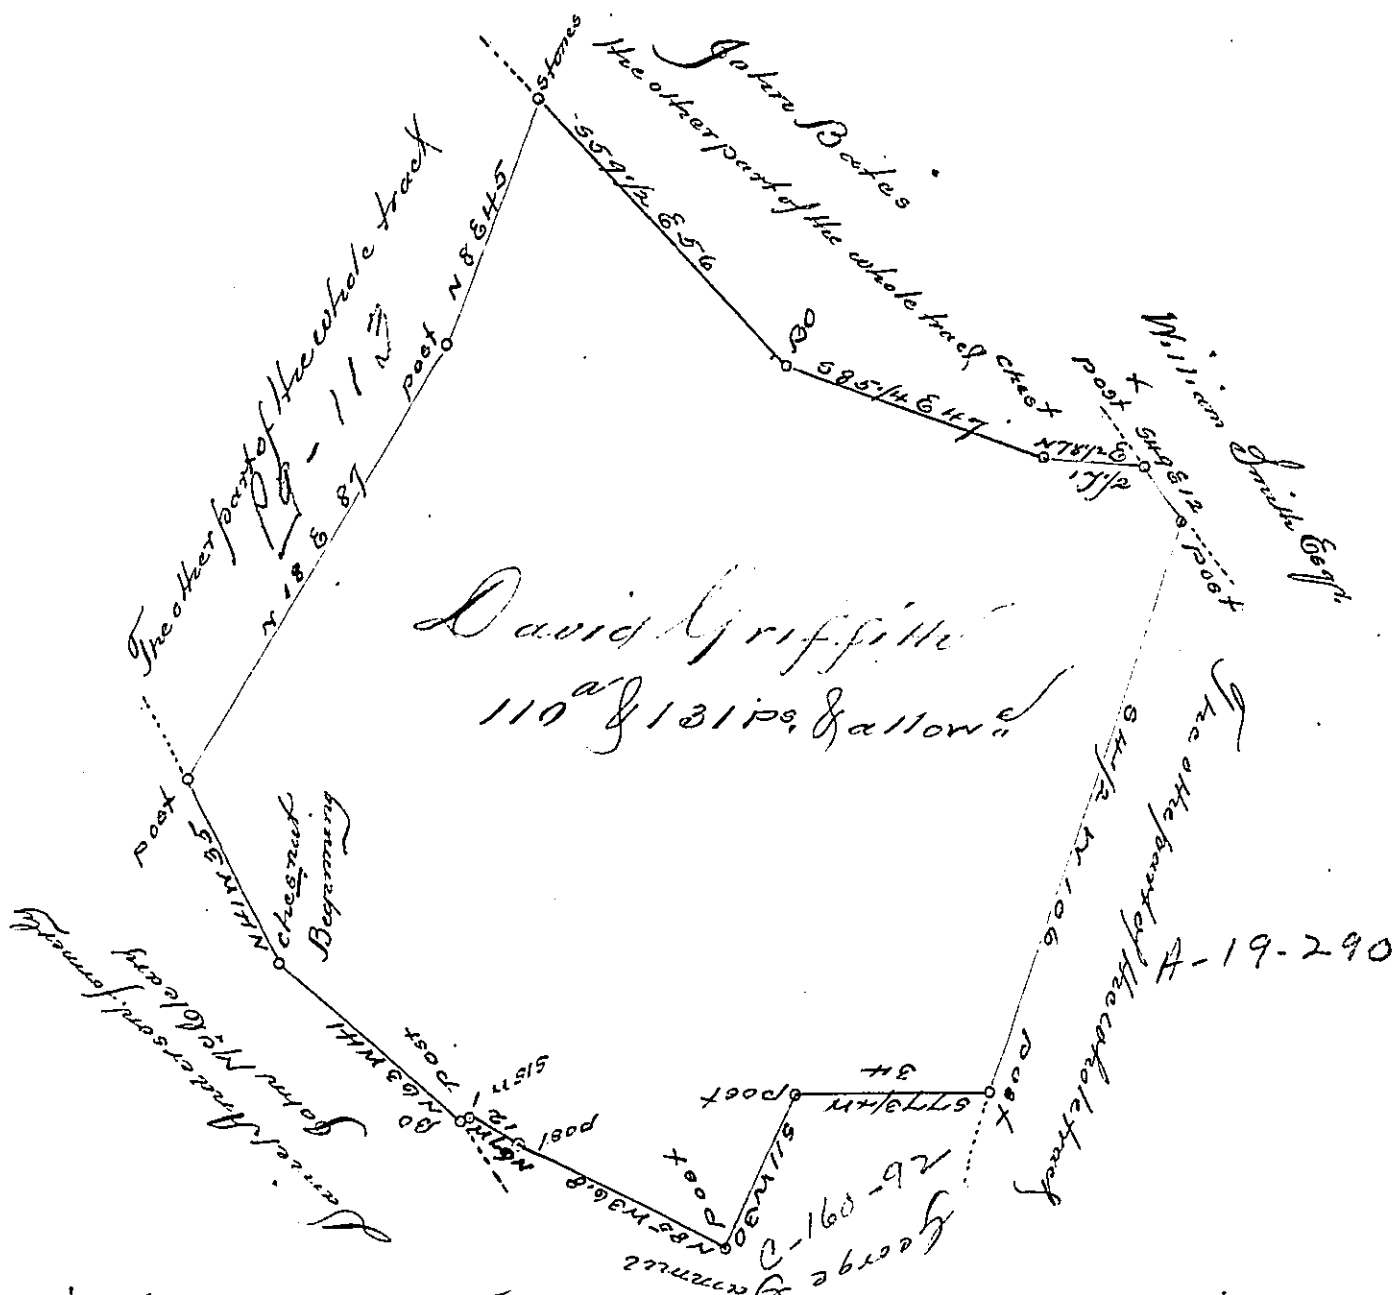

Situate in Hopewell formerly Shrewsbury Township in the County of York containing as above set forth 110 a.d & 131 perches and allow.d being part of a larger tract of 228 a.s & 6v. Originally surveyed by William Matthews late D.S, on the 27th day of the 2d month 1765, in pursuance of a warrant for 150 a.s bearing date the 15th day of January 1763 granted to David Griffith — and now at the request of the present owner James Criswell (after having examined calculated & corrected the same) I am desired to make Return of the draught the 18th day of August A.D. 1809.

per Jacob Spangler. D.S

To Andrew Porter Esquire
Surveyor General
Lancaster Pa.

IN TESTIMONY that the above is a copy of the original remaining on file in the Department of Internal Affairs of Pennsylvania, made conformably to an Act of Assembly approved the 16th day of February, 1833, I have hereunto set my Hand and caused the Seal of said Department to be affixed at Harrisburg, this thirty first *day of* October *1904*

Isaac B. Brown

Secretary of Internal Affairs.