FORM No. I.

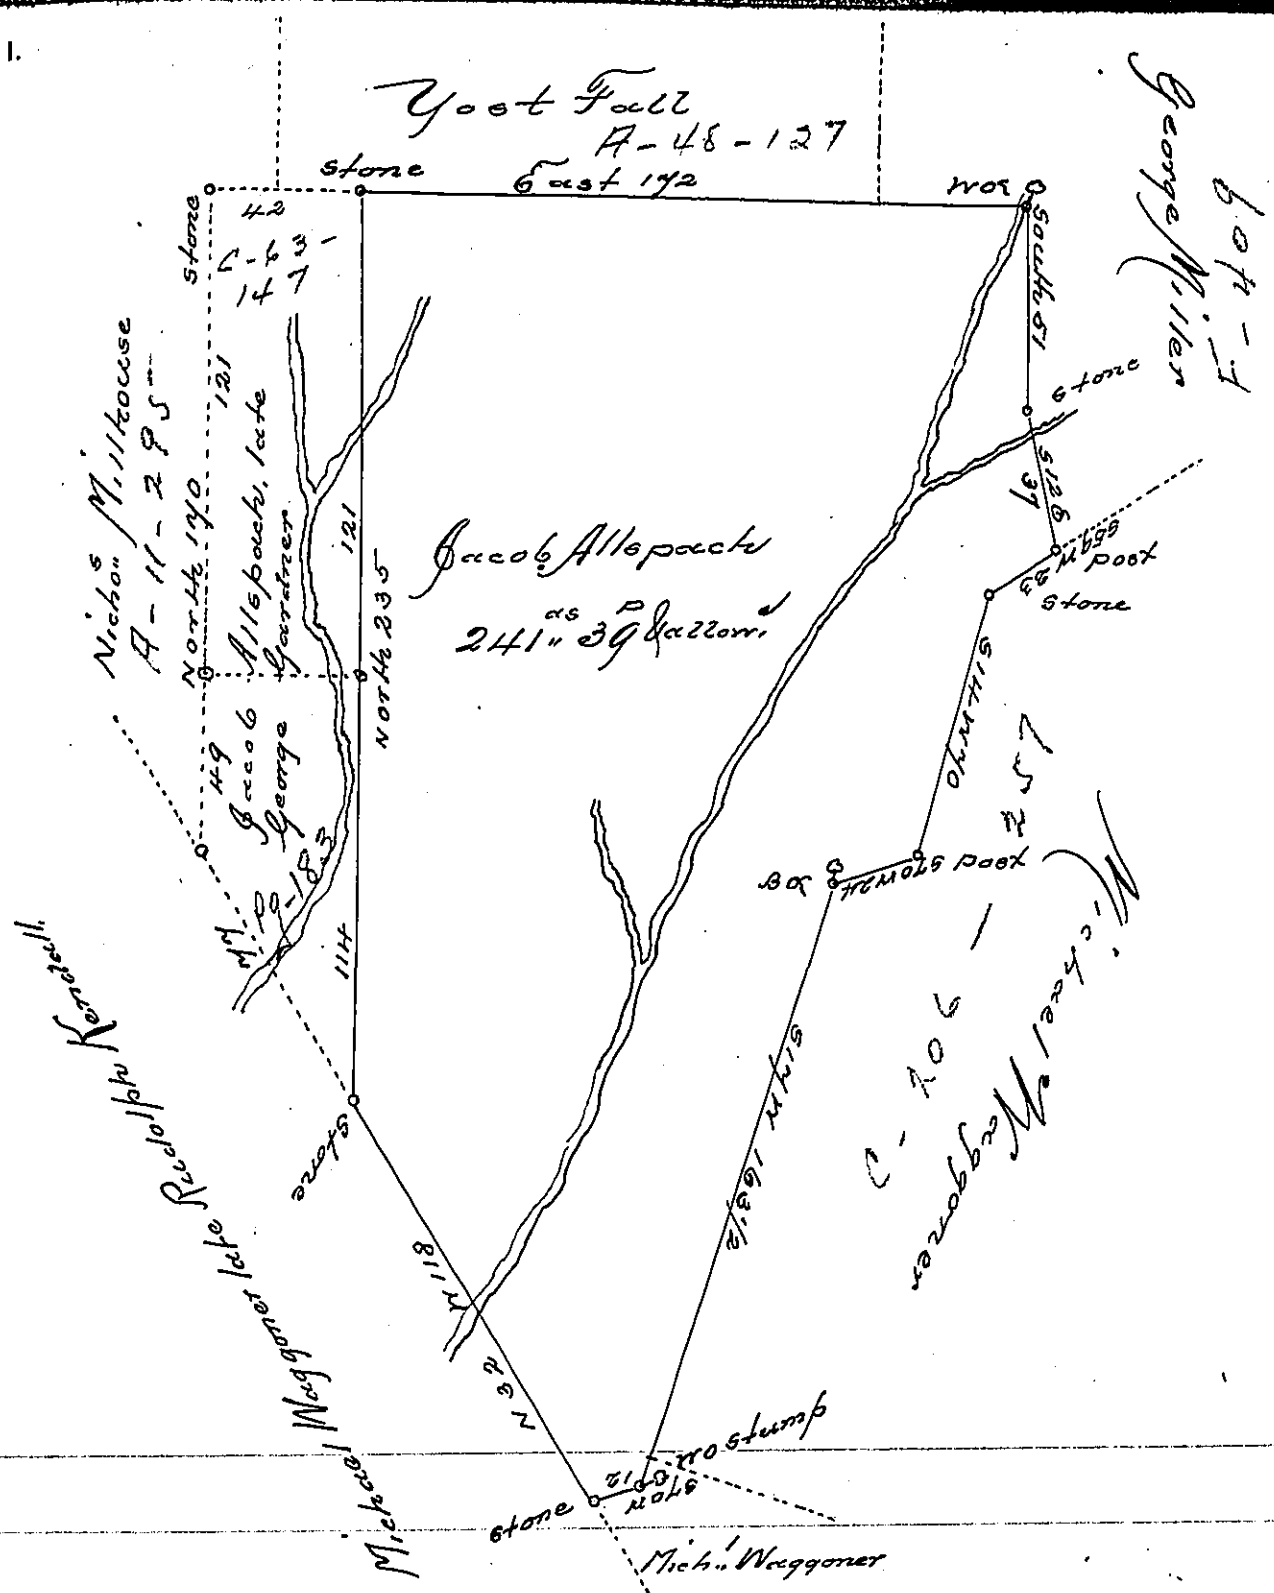

Situate in Mantzim (late Brunswick) Township Berks County, Containing Two hundred and forty one acres and thirty nine perches & allowance of six per cent for Roads &c. Surveyed the 29th of September, 1803, to Jacob Allspach, in pursuance of a Warrant dated the 1st day of September, 1803.

Pr. Henry M. Richards Z.D.S.
John M. Hyneman D.S.

To Andrew Porter Esq.
Surv. Gen. Pennsy.

IN TESTIMONY that the above is a copy of the original remaining on file in the Department of Internal Affairs of Pennsylvania, made conformably to an Act of Assembly approved the 16th day of February, 1833, I have hereunto set my Hand and caused the Seal of said Department to be affixed at Harrisburg, this Thirteenth day of November 1904

Isaac B. Brown
Secretary of Internal Affairs.