FORM No. I.

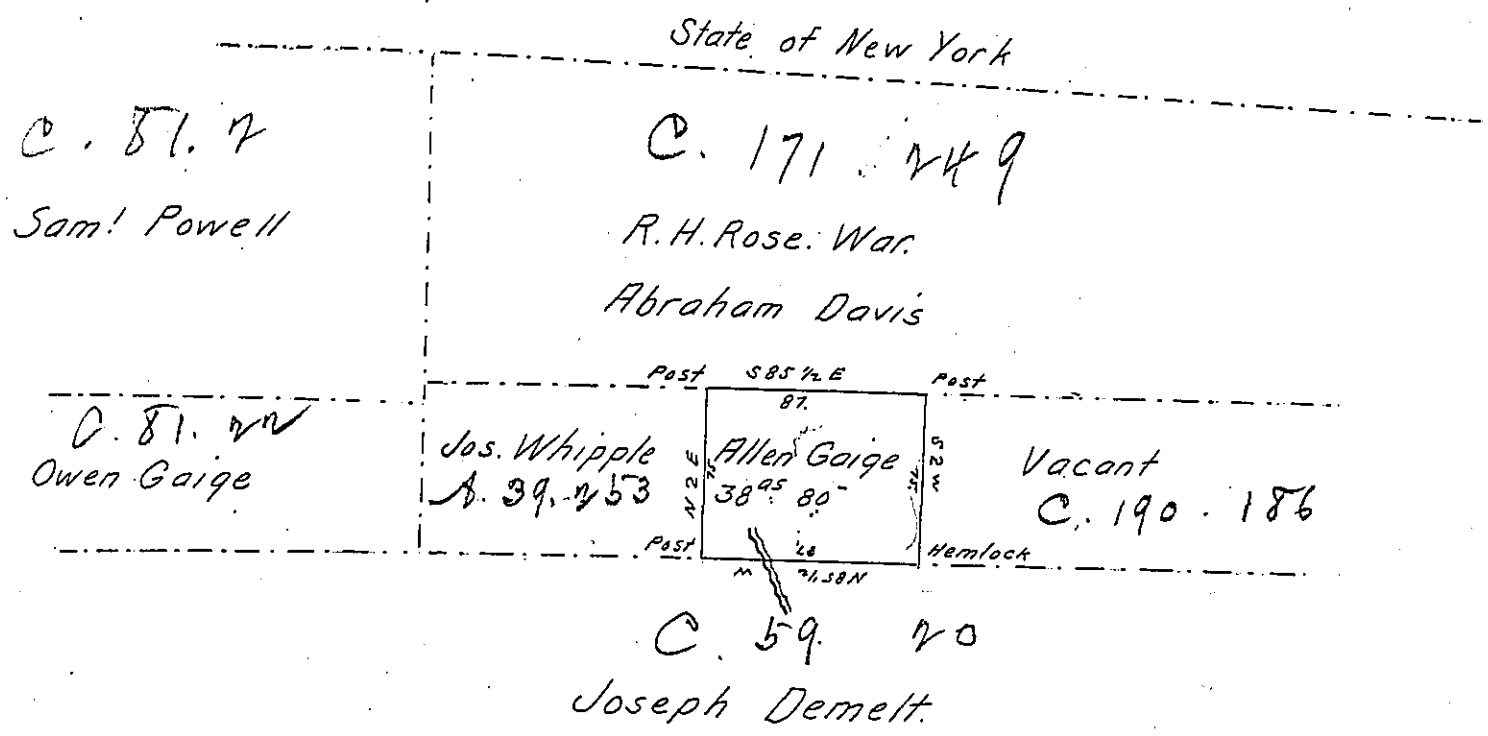

Draught of a tract of land situate in Liberty township Susquehanna County adjoining lands Surveyed to Abraham Davis Joseph Demelt and Joseph Whipple Surveyed on the 31st day of March A.D. 1851 for Allen Gaige in pursuance of his improvement Warrant dated the 3d day of March 1851 Containing thirty eight acres & eighty perches with allowance of Six per Cent for roads &c.

To John Laporte Esq. Surveyor General

O. S. Beebe Surveyor for Susq.a County

IN TESTIMONY that the above is a copy of the original remaining on file in the Department of Internal Affairs of Pennsylvania, made conformably to an Act of Assembly approved the 16th day of February, 1833, I have hereunto set my Hand and caused the Seal of said Department to be affixed at Harrisburg, this tenth *day of* January *1905.*

Isaac N. Lemon

Secretary of Internal Affairs.