FORM No. I.

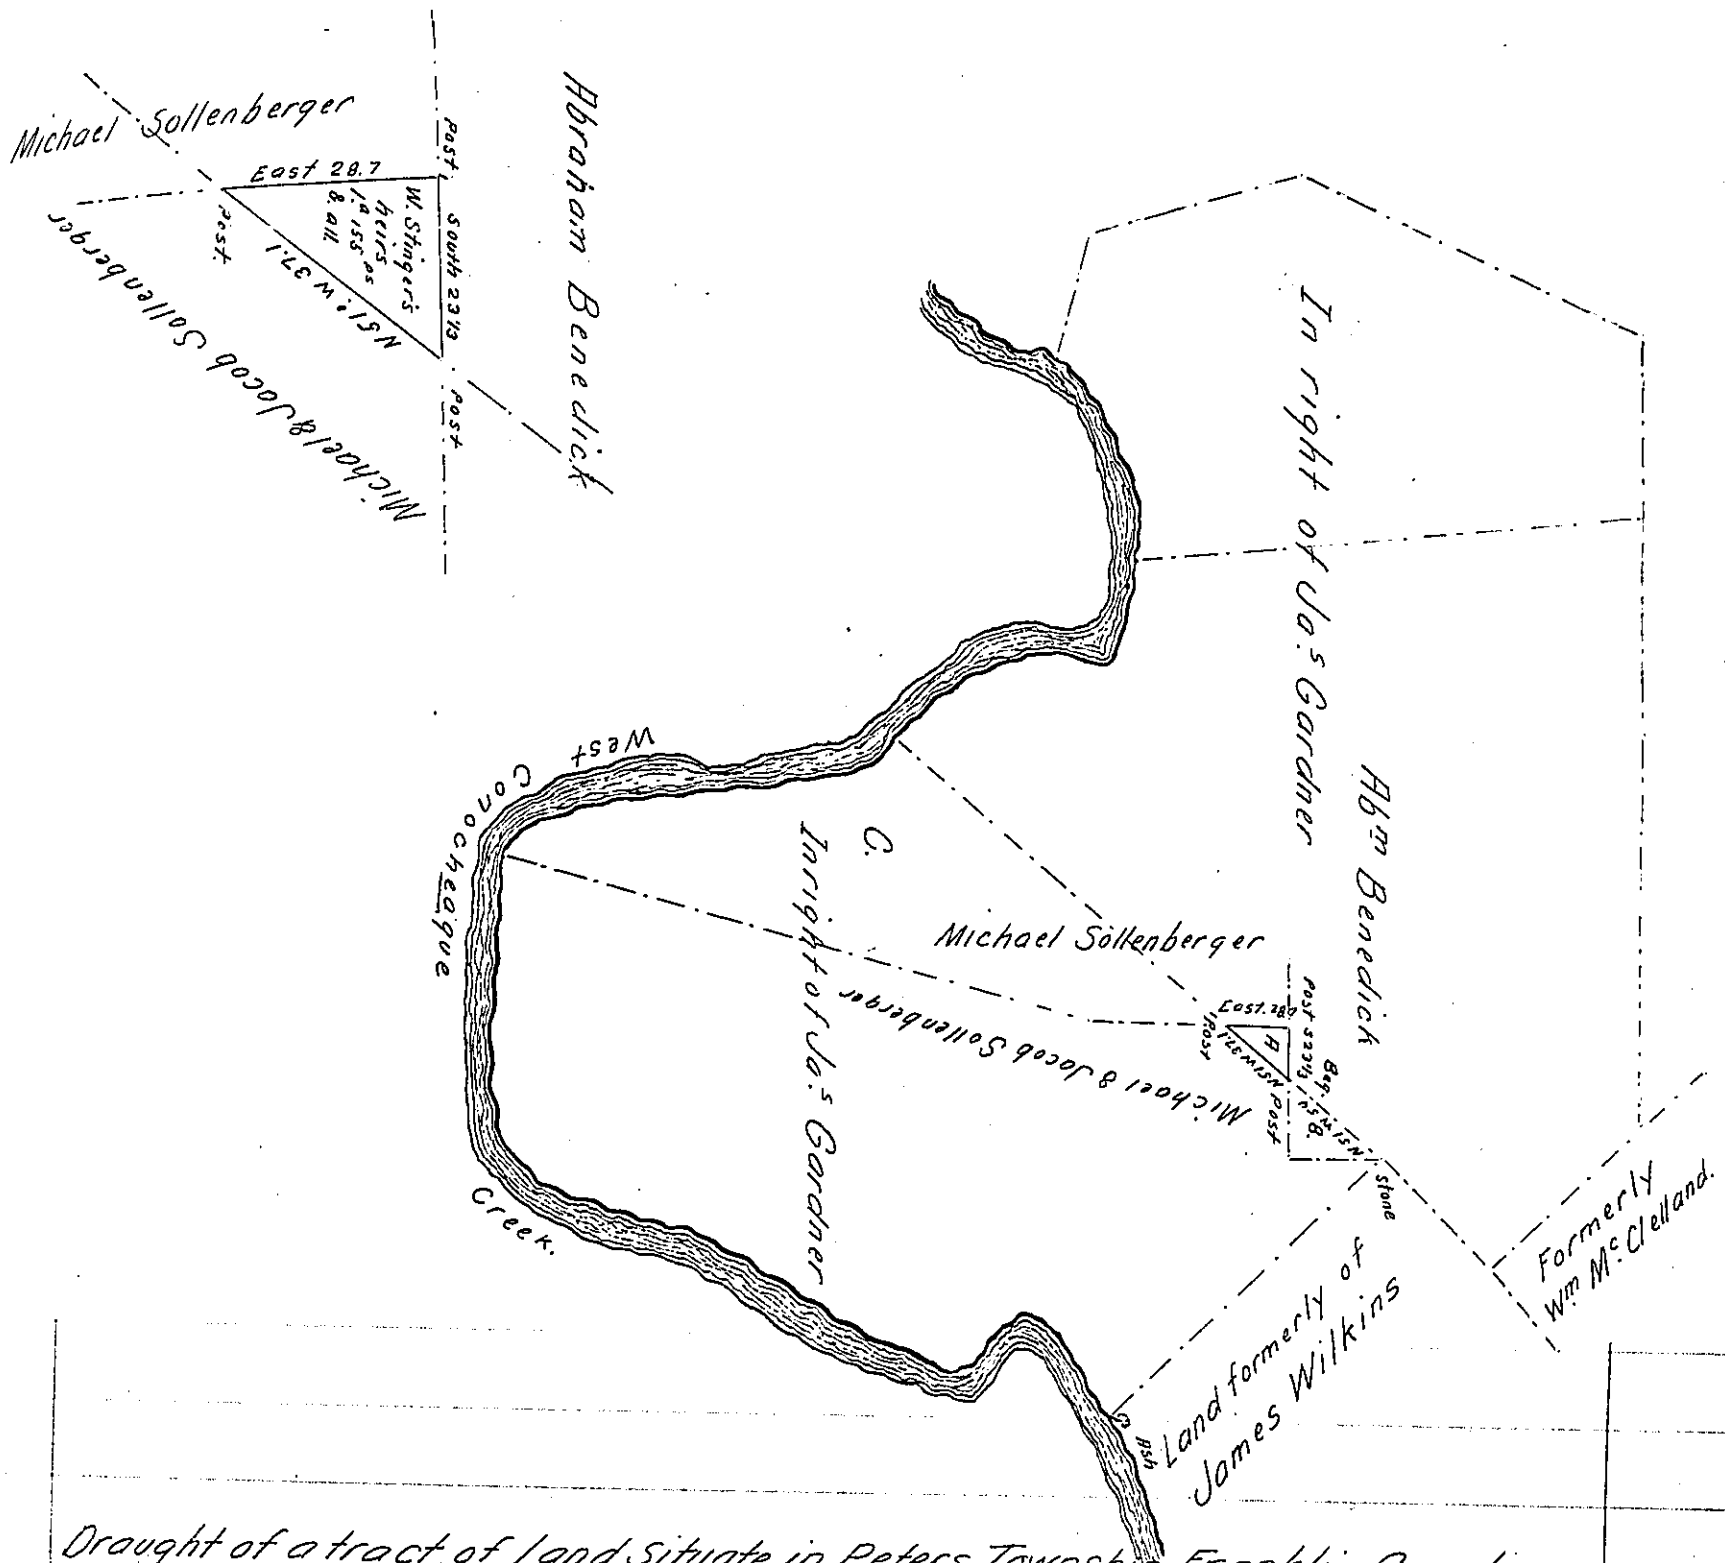

Draught of a tract of land Situate in Peters Township Franklin County. containing one acre & one hundred and fifty five perches & six per cent allowance for Roads &c. Being part of a tract of 975 acres 106 perches & allowance which was surveyed. (and afterwards resurveyed in 1796) in pursuance of a Warrant granted to James Gardner. dated the 12th day of November 1742. Resurveyed the part marked A. for Elias Patton Executor of Wm Stinger decd May 1st 1857.

To John Rowe Esq.
S.G.

John B. Kaufman C.S.

The parts marked B. & C. are covered by two patents. respectively.

IN TESTIMONY that the above is a copy of the original remaining on file in the Department of Internal Affairs of Pennsylvania, made conformably to an Act of Assembly approved the 16th day of February, 1833, I have hereunto set my Hand and caused the Seal of said Department to be affixed at Harrisburg,

this seventeenth *day of* January *1905.*

Isaac B. Brown

Secretary of Internal Affairs.