FORM No. I.

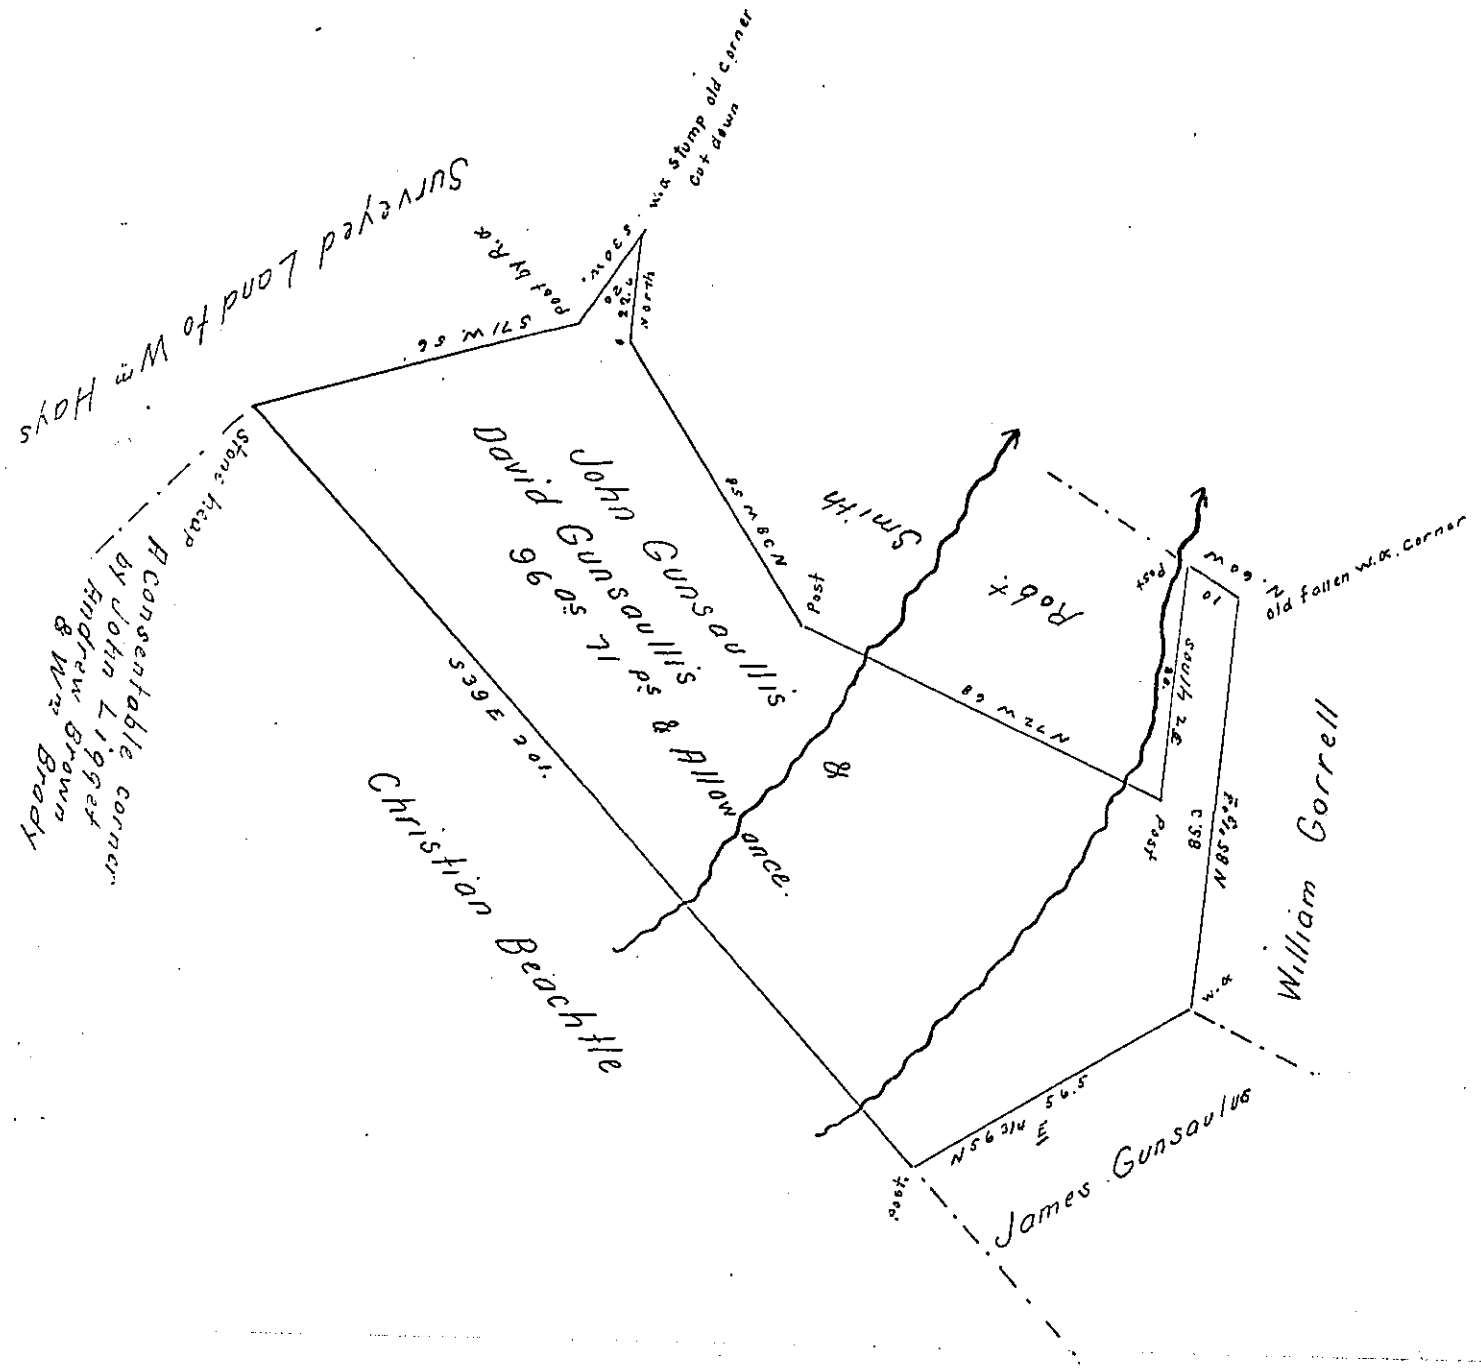

Draft of a tract Situate in Liberty Township Centre County. Containing ninety Six acres. Seventy one perches and allowance of Six per cent for Roads &c. Surveyed on the 8th day of June 1857. In pursuance of a warrant granted to John Gunsaullis & David Gunsaullis for 100 as (improved) bearing date on the 16th day of May 1857.

To John Rowe Esq.
Surveyor General
Harrisburg pa.

N.J. Mitchell C.S.
Centre Co.

IN TESTIMONY that the above is a copy of the original remaining on file in the Department of Internal Affairs of Pennsylvania, made conformably to an Act of Assembly approved the 16th day of February, 1833, I have hereunto set my Hand and caused the Seal of said Department to be affixed at Harrisburg,

this Twenty seventh *day of* January *1905.*

Isaac D. Brown

Secretary of Internal Affairs.