FORM No. I.

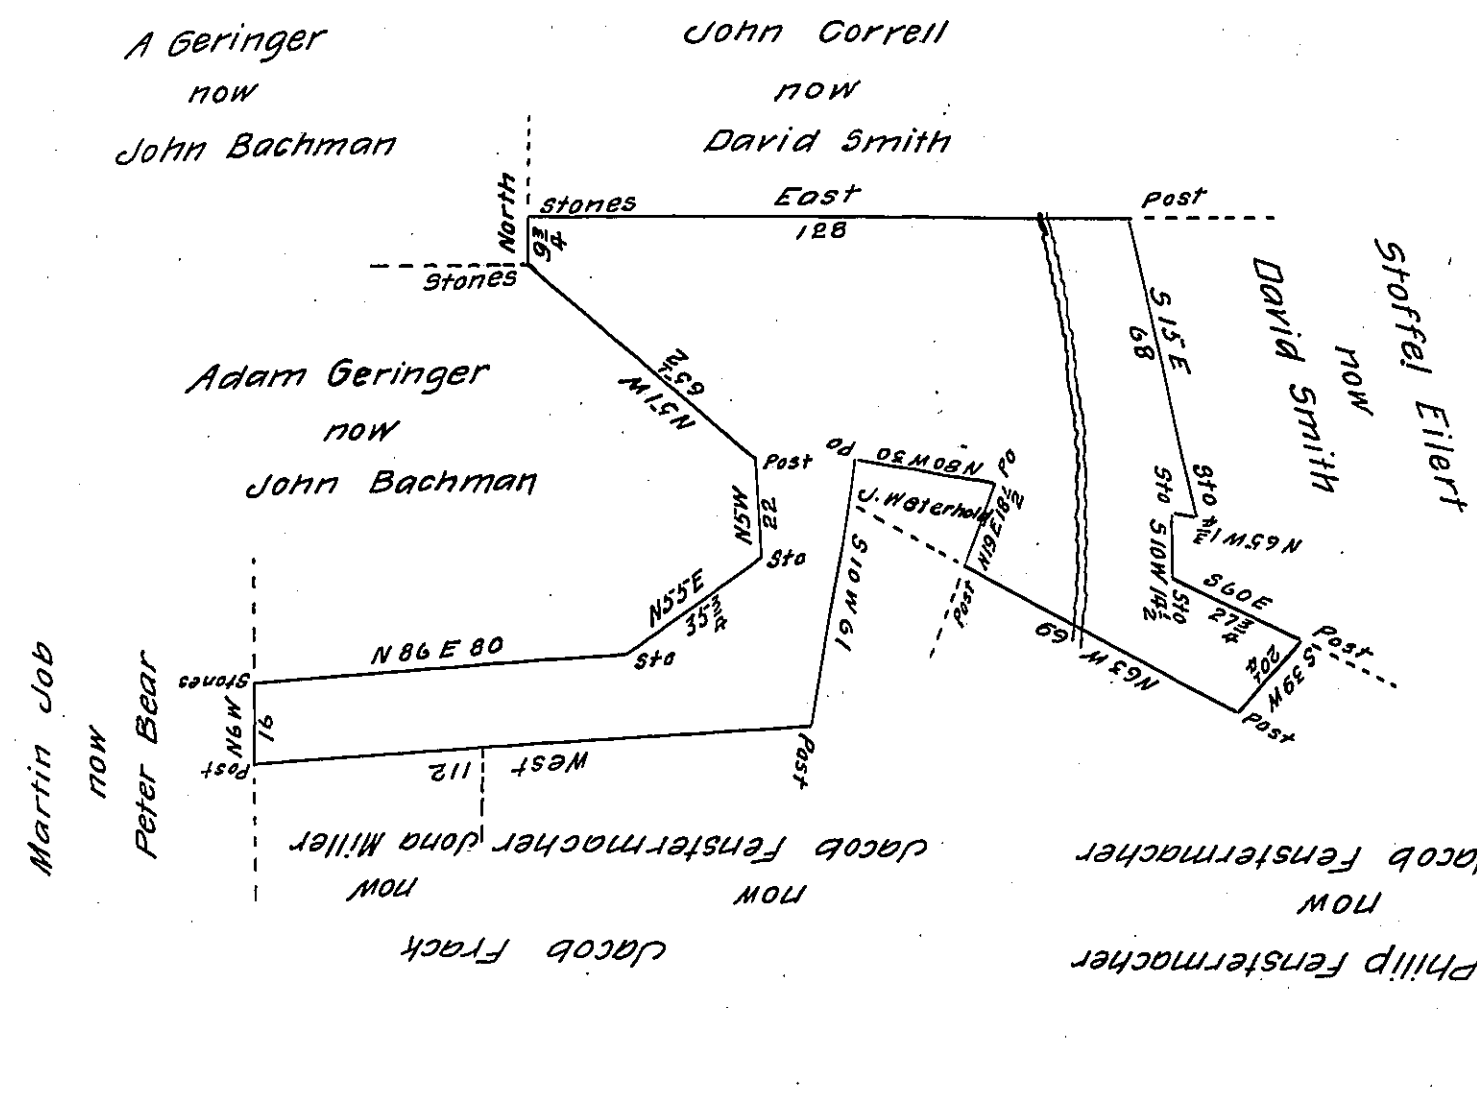

By Virtue of an Applⁿ dated the 18th March 1767. Surveyed the 15th Septr 1828 to Martin Eyler (Eyer), the above described tract of Land situate in Lowhill township (now) in the County of Lehigh. Containing Sixty seven acres twenty four perches & Allowance of 6 P cent &c.

Geo S. Eisenhart—

Gabriel Hiester Es— S. G

IN TESTIMONY that the above is a copy of the original remaining on file in the Department of Internal Affairs of Pennsylvania, made conformably to an Act of Assembly approved the 16th day of February, 1833, I have hereunto set my Hand and caused the Seal of said Department to be affixed at Harrisburg, this twelfth day of January 1905.

Isaac B. Brown

Secretary of ~~Internal~~ Affairs.