FORM No. I.

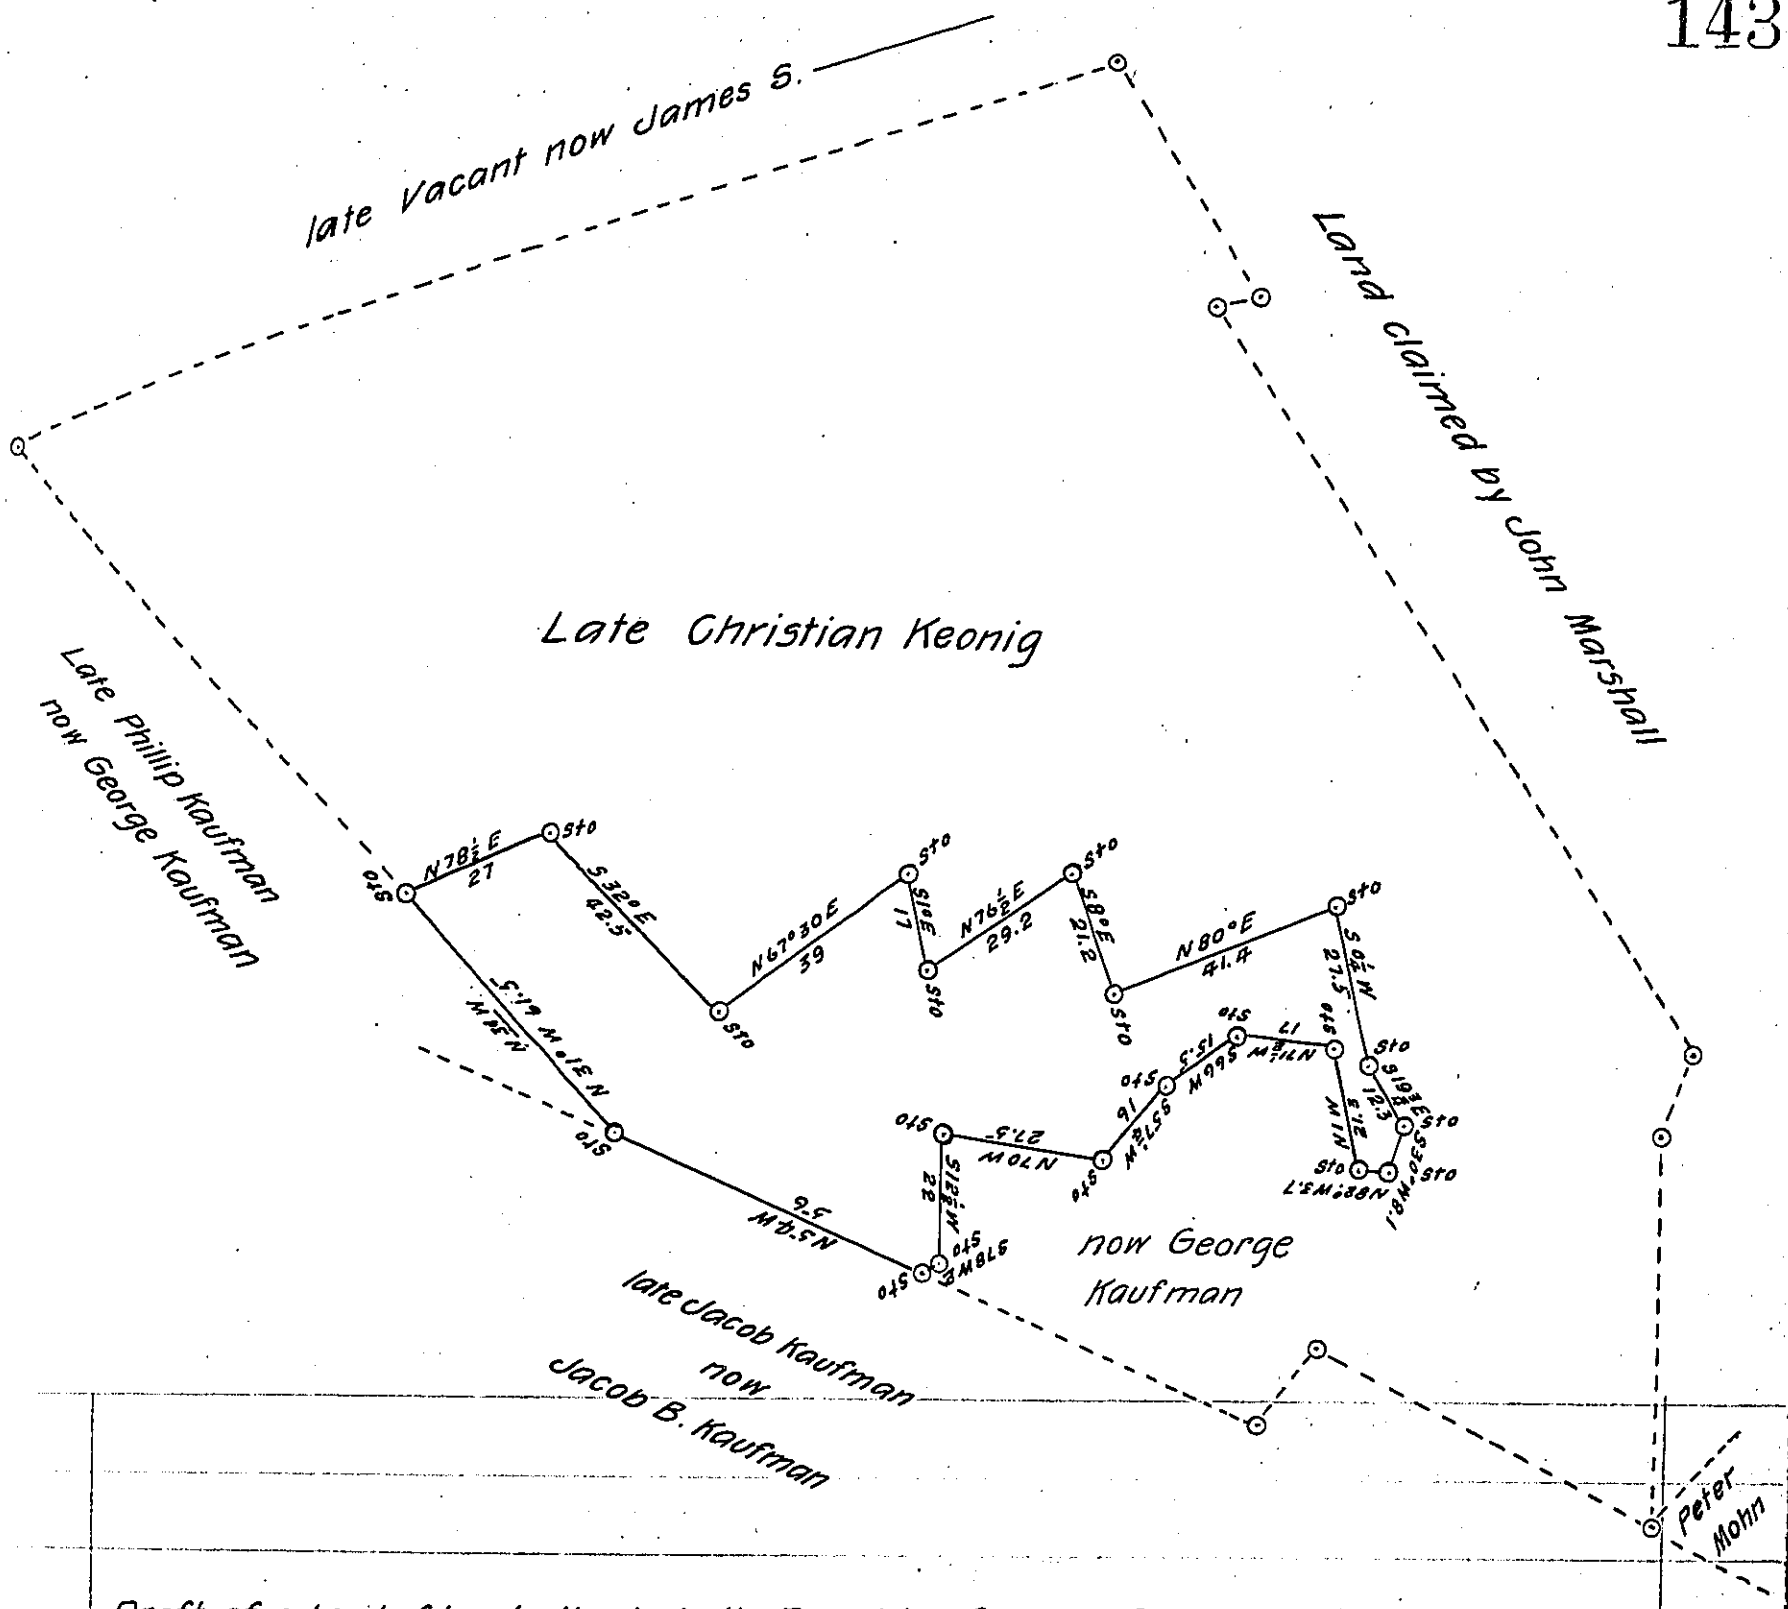

Draft of a tract of land situate in the Township of Upper Bern in the County of Berks containing thirty three acres eighty five perches, and the allowance of six per cent for roads, &c. returned ~~surveyed~~ for Samuel B. Kaufman, Jacob B. Kaufman and Samuel Seaman on a Survey made by me on the Eighteenth day of September 1866 being a part of a large tract of two hundred & twenty one acres One hundred and twenty five perches and allowance, originally surveyed in pursuance of a Warrant granted to Bernard Fehr. dated the second day of October 1752

Daniel S. Zacharias

County Surveyor

To Hon R. B. Beath

Surveyor General.

IN TESTIMONY that the above is a copy of the original remaining on file in the Department of Internal Affairs of Pennsylvania, made conformably to an Act of Assembly approved the 16th day of February, 1833, I have hereunto set my Hand and caused the Seal of said Department to be affixed at Harrisburg,

this eighteenth *day of* January *1905.*

Isaac B. Brown

Secretary of Internal Affairs.