FORM No. I.

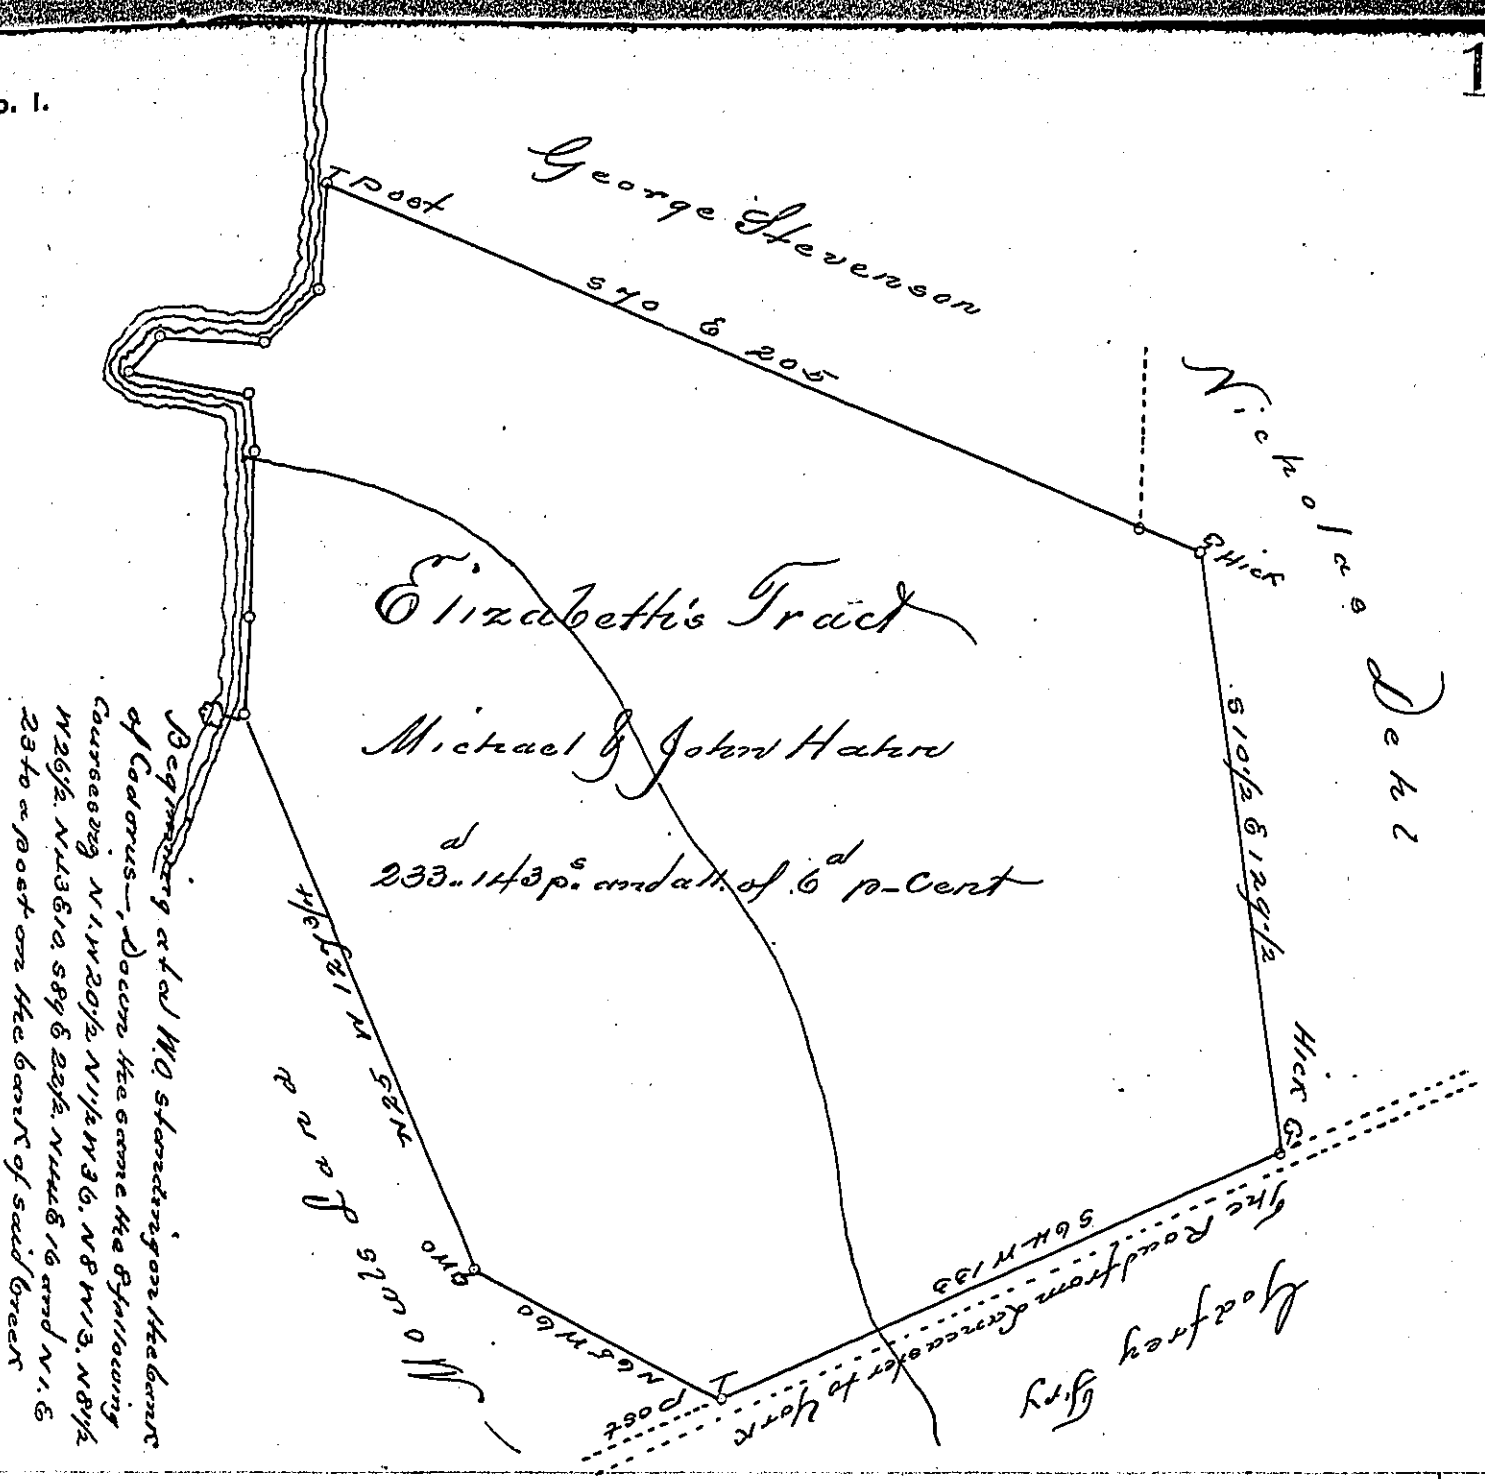

A Draught of a Tract of Land. Situate in York Township York County. Originally Surveyed p. Thos. Cookson for Michael Hahn. Deceas'd now Resurvey'd the 26th day of the 9th Mo. 1766 for Michael and John Hahn, sons of the said deceas'd in pursuance of a Warrant of Resurvey dated the 22d Day of September 1766

p. Wm. Matthews D.S

To John Lukens Esq.
Sur Gen.

IN TESTIMONY that the above is a copy of the original remaining on file in the Department of Internal Affairs of Pennsylvania, made conformably to an Act of Assembly approved the 16th day of February, 1833, I have hereunto set my Hand and caused the Seal of said Department to ~~be~~ affixed at Harrisburg, this ninth day of February, 1905,

Isaac B. Brown

Secretary of Internal Affairs.