FORM No. I.

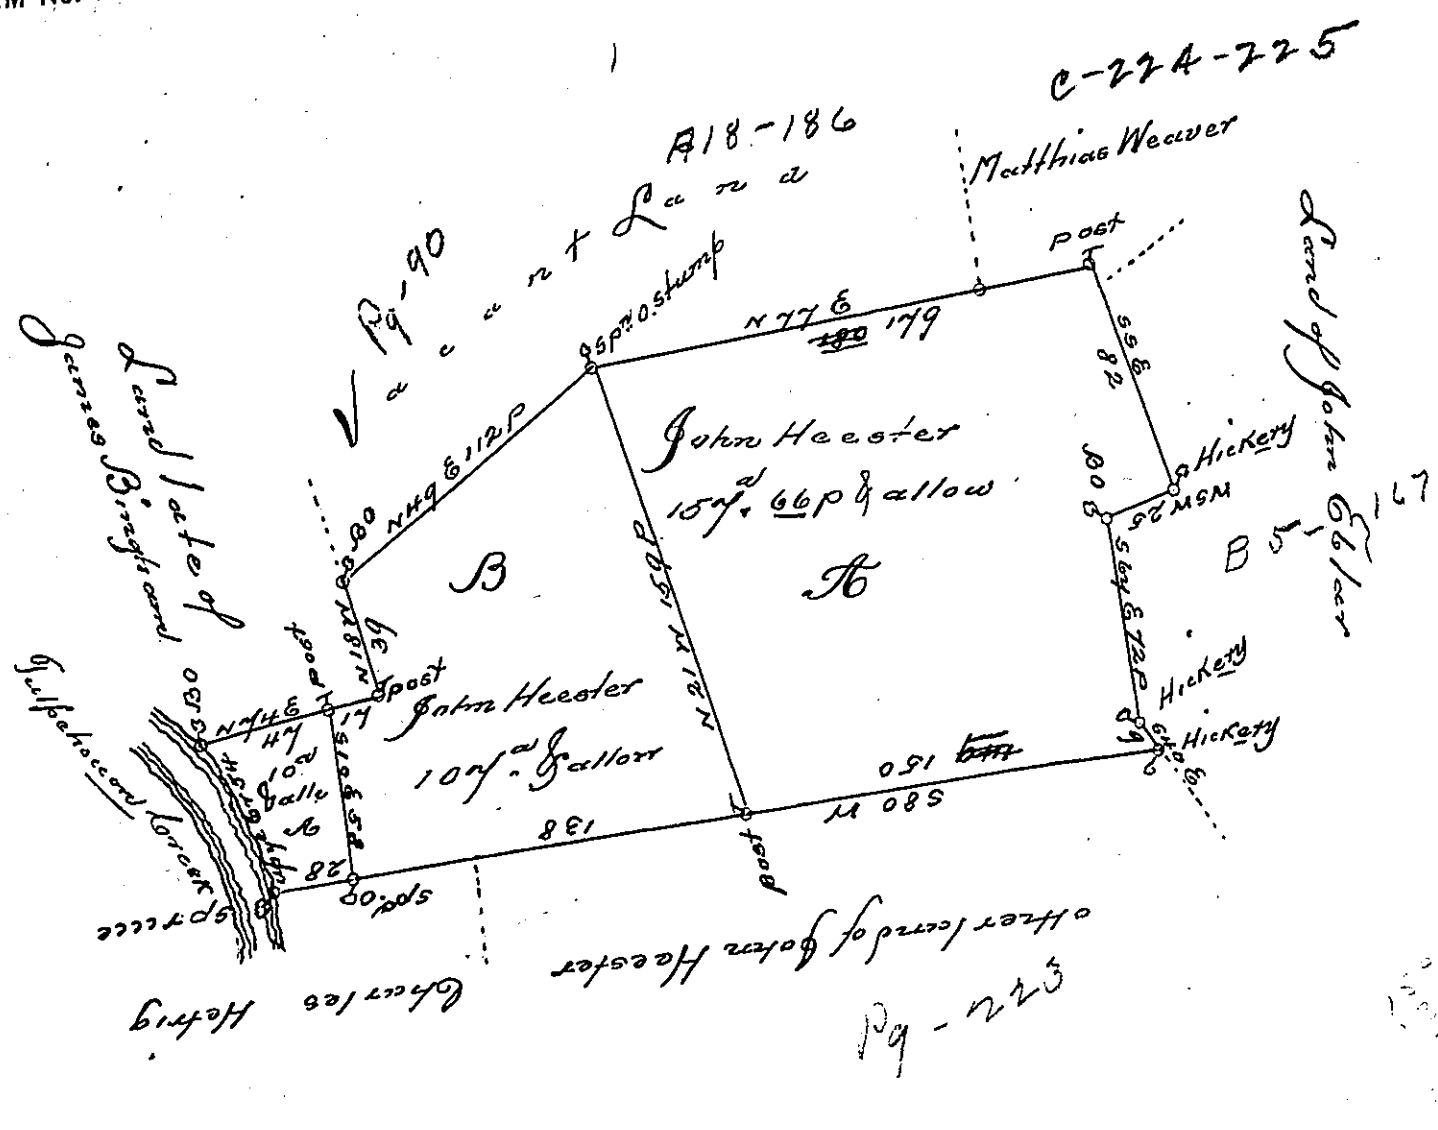

The Tract of Land at A Cont'g. 15 9/10 ac. was surveyed by Warrant dated the 28th day of October 1738. That at A 10 ac. by Warrant dated the 6th day of December 1744. That at B 10 ac. & allow was done at John's request, occasioned by a mistake ye Return of ye original Survey; the whole situate in Bern Township (late Lancaster) now Berks County, the 31st of ye 11mo. 1744

Benja Lightfoot

IN TESTIMONY that the above is a copy of the original remaining on file in the Department of Internal Affairs of Pennsylvania, made conformably to an Act of Assembly approved the 16th day of February, 1833, I have hereunto set my Hand and caused the Seal of said Department to be affixed at Harrisburg, this twenty-eighth *day of* February *1905.*

Isaac B. Brown

Secretary of Internal Affairs.