FORM No. I.

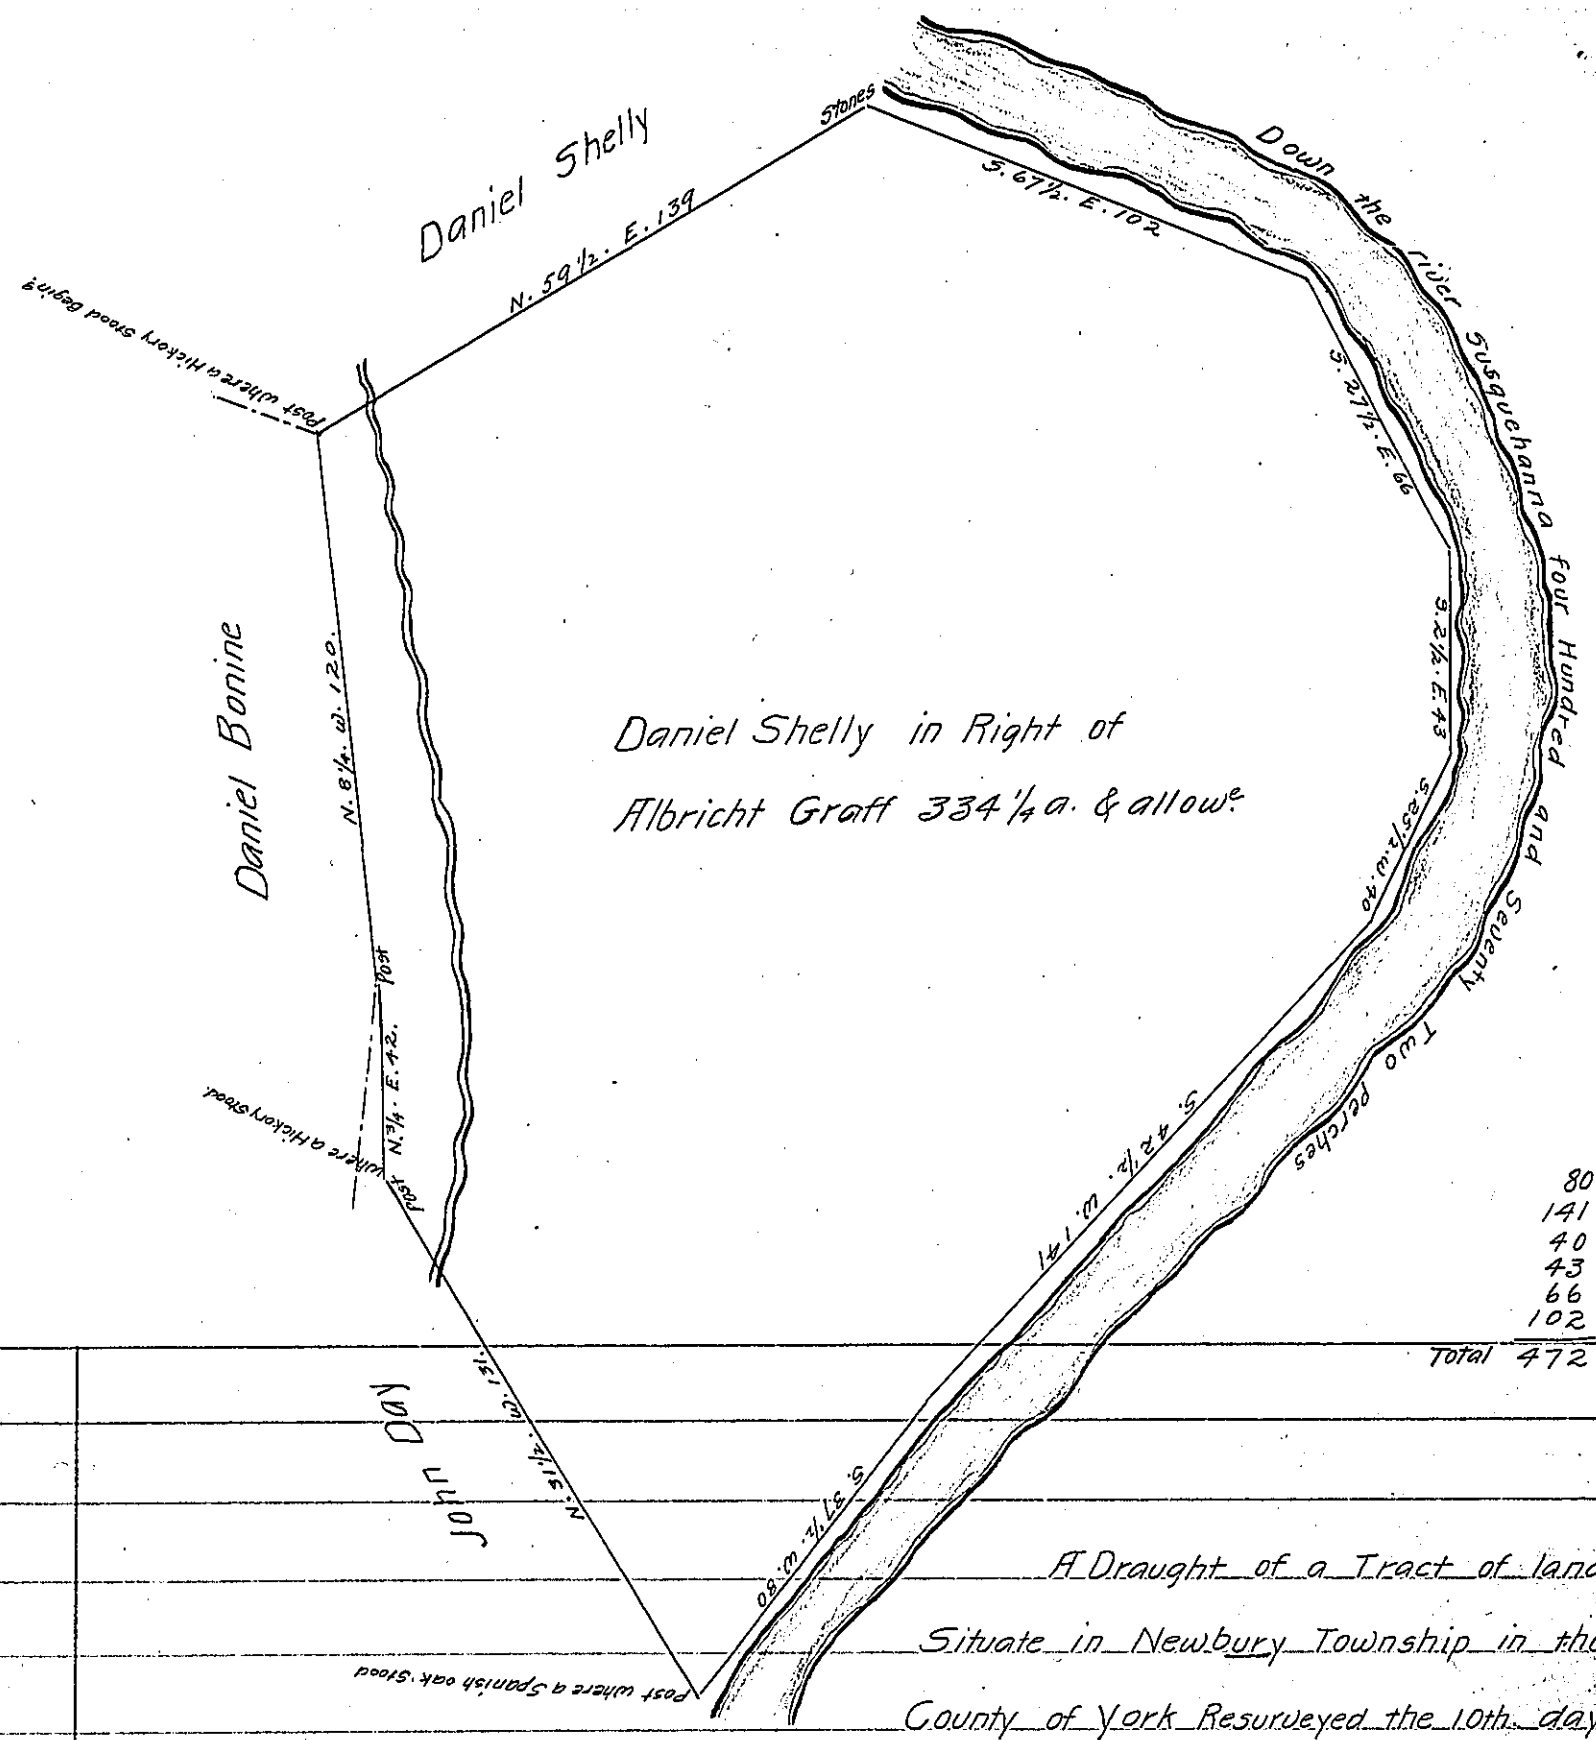

A Draught of a Tract of land Situate in Newbury Township in the County of York Resurveyed the 10th. day of July 1790 Agreeably to the lines formerly Run in Pursuance of a Warrant Granted to Albricht Graff Dated the 27th. day of December 1753. Containing Three Hundred and Thirty four acres and a Quarter and the usual allowance of Six Acres P.Ct. for Roads.

John Forsyth D.S.

To Daniel Brodhead Esqr.
Surveyor General

IN TESTIMONY that the above is a copy of the original remaining on file in the Department of Internal Affairs of Pennsylvania, made conformably to an Act of Assembly approved the 16th day of February, 1833, I have hereunto set my Hand and caused the Seal of said Department to be affixed at Harrisburg, this tenth *day of* December *1904*

Secretary of Internal Affairs