FORM No. I.

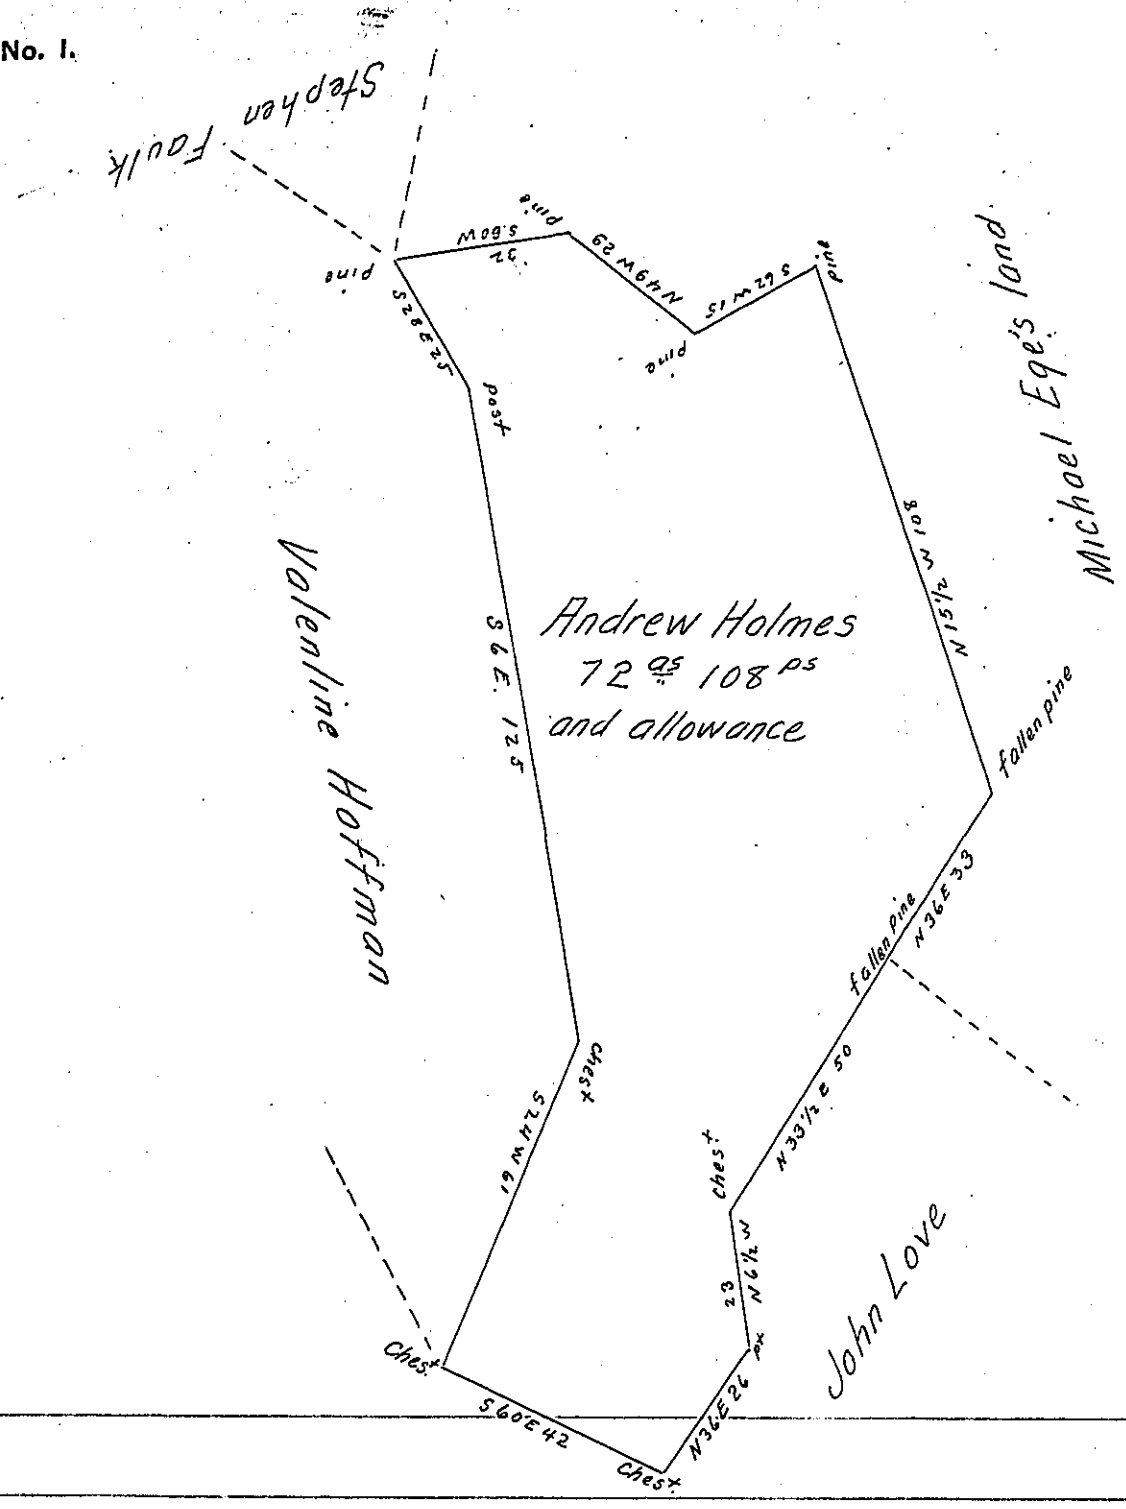

The Draught of a tract of land Situate in Middleton (now South Middleton Township) Cumberland County Containing 72 as 108 perches & allowance Surveyed the 20th day of March 1809 by William Wheeler (then Depty Surveyor) in pursuance of a warrant granted to Andrew Holmes Junior bearing date the 12th day of January 1809. At the time of making the above Survey John Apple with his family resided on the above land.

Wm Wheeler

I do Certify that the foregoing is a true Copy of the original remaining filed in the Deputy Surveyors office at Carlisle.

Jacob Spangler

To ~~Richd Tleech~~ Esqr. S. General Pa.

Wm Line D.S.

IN TESTIMONY that the above is a copy of the original remaining on file in the Department of Internal Affairs of Pennsylvania, made conformably to an Act of Assembly approved the 16th day of February, 1833, I have hereunto set my Hand and caused the Seal of said Department to be affixed at Harrisburg, this fourteenth *day of* March *1905.*

Isaac B. Brown

Secretary of ~~Internal Affairs.~~