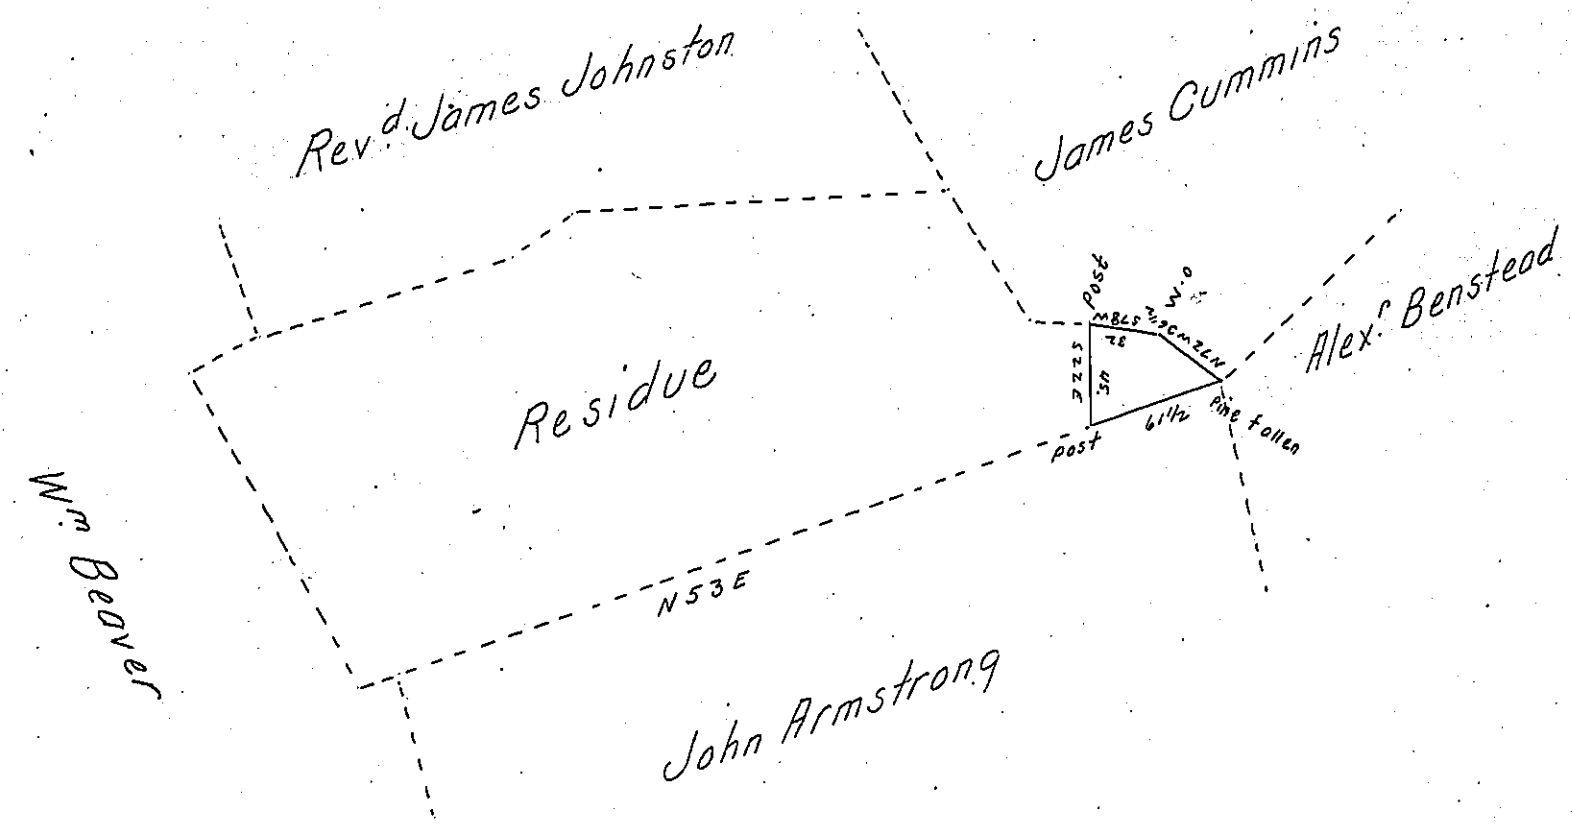


A Draught of nine acres and ninety eight perches of land with 6p.r Cent for Roads. part of a tract of land surveyed in pursuance of an Order N.o 5305 to John Taylor dated 27th December 1768 Said to contain 310 3/10 acres. Situate in Armagh township in Mifflin County. but found to contain only 301.a 8 24 perches with 6p Cent by resurvey made 16th June 1806 in pursuance of an Order of the Board of property dated 20th February 1806. Divided 16th September 1812.

To Richard T. Leech Esquire Surveyor General of Pennsylvania } Michael M. Monahon O.S.

*IN TESTIMONY that the above is a copy of the original remaining on file in the Department of Internal Affairs of Pennsylvania, made conformably to an Act of Assembly approved the 16th day of February, 1833, I have hereunto set my Hand and caused the Seal of said Department to be affixed at Harrisburg, this* seventh *day of* March *1905.*

Isaac B. Brown

*Secretary of Internal Affairs.*