FORM No. I.

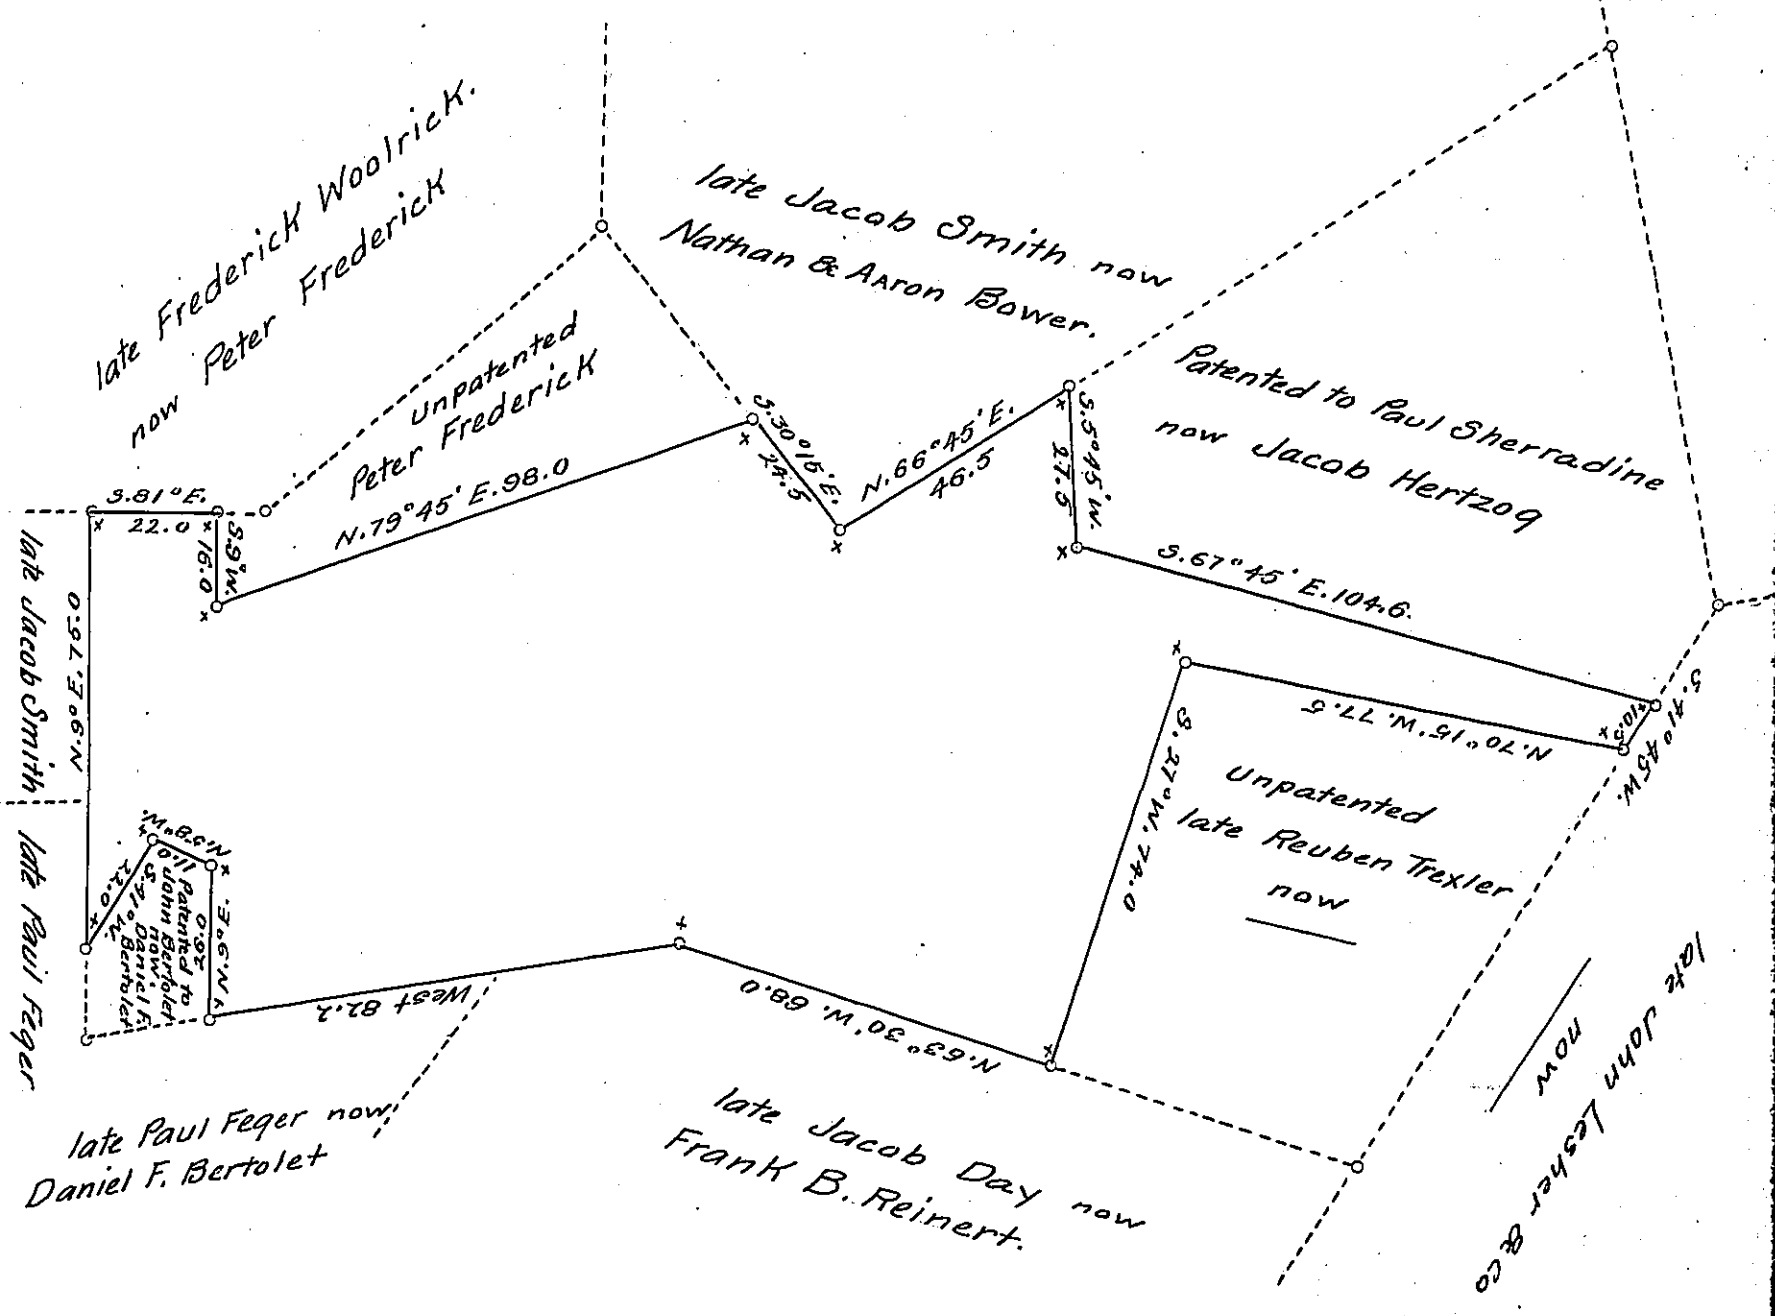

DRAFT of a tract of land situate in the Township of District in the County of Berks, containing Ninety four acres, Eighteen perches and the allowance of six per cent for roads, &c., surveyed for David Frederick, Charles M. Fox and John Dethemple the Fifth day of January 1874 being part of a large tract of One hundred and sixty four acres Eighty perches, and allowance, originally surveyed in pursuance of a warrant granted to Peter Gurtner dated the Eighth day of October 1745.

Daniel S. Zacharias,

County Surveyor.

To Hon. Robert B. Beath

Surveyor General.

IN TESTIMONY that the above is a copy of the original remaining on file in the Department of Internal Affairs of Pennsylvania, made conformably to an Act of Assembly approved the 16th day of February, 1833, I have hereunto set my Hand and caused the Seal of said Department to be affixed at Harrisburg, this Ninth *day of* February *1905.*

Isaac B. Brown

Secretary of Internal Affairs.