FORM No. I.

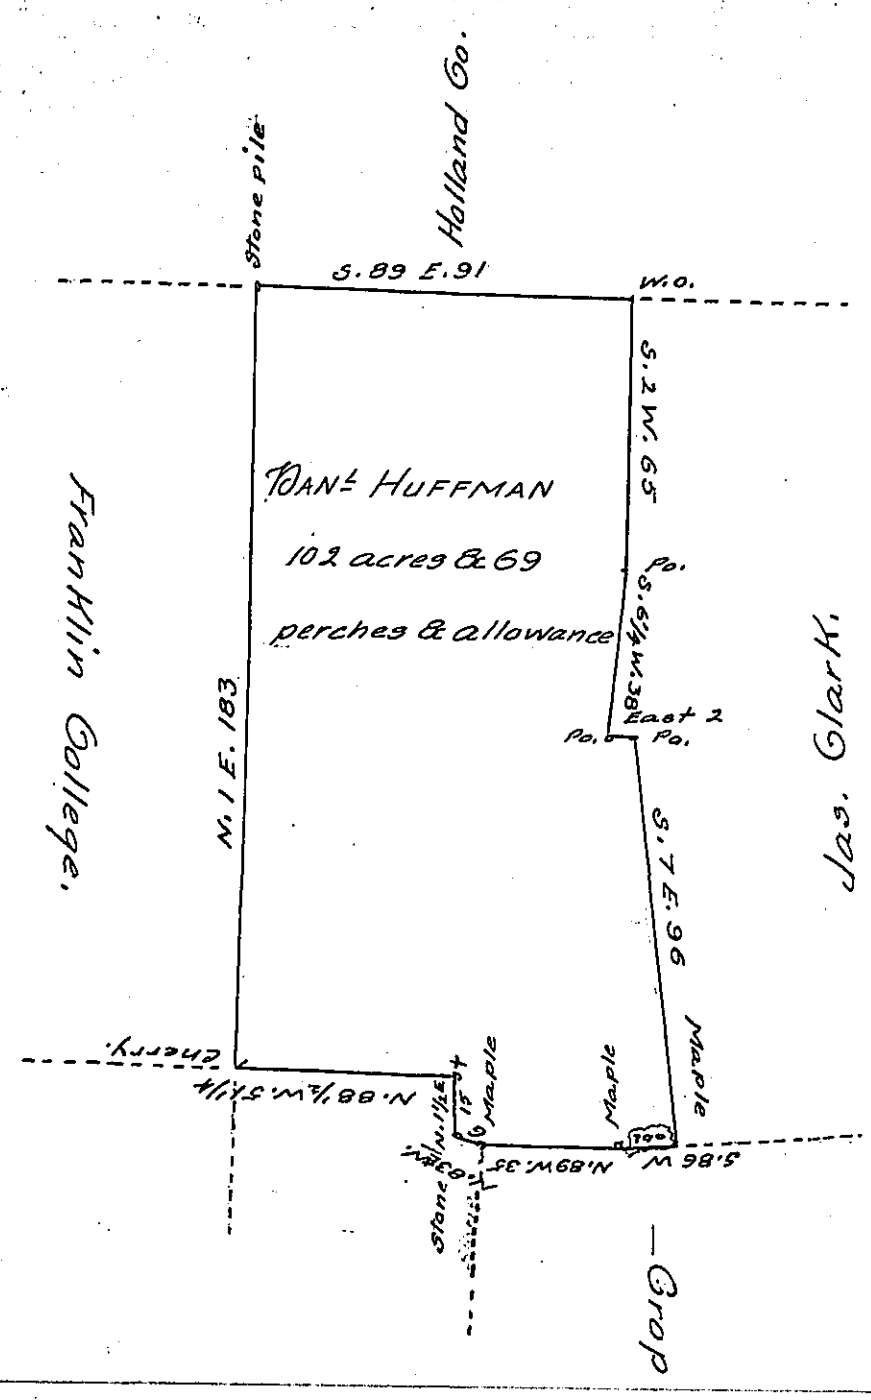

IN PURSUANCE of a warrant from J. Porter Brawley dated the 16th day of Dec. A. D. 1852 granted to Daniel S. Huffman Surveyed Dec. 20th A. D. 1852 to the above named Daniel Huffman the above described tract of land Situate in Richland Tp. Clarion Co. Pa. Improved & Settled since — Containing one hundred & two acres & Sixty nine perches with allowance of Six pr. Ct.

J. K. Maxwell

C. S.

To Hon. J. Porter Brawley

Surveyor General of Pa.

#: Wt Dated 16 Decr 1851.

IN TESTIMONY that the above is a copy of the original remaining on file in the Department of Internal Affairs of Pennsylvania, made conformably to an Act of Assembly approved the 16th day of February, 1833, I have hereunto set my Hand and caused the Seal of said Department to be affixed at Harrisburg, this Twenty-Second *day of* March *1905.*

Secretary of Internal Affairs