FORM No. I.

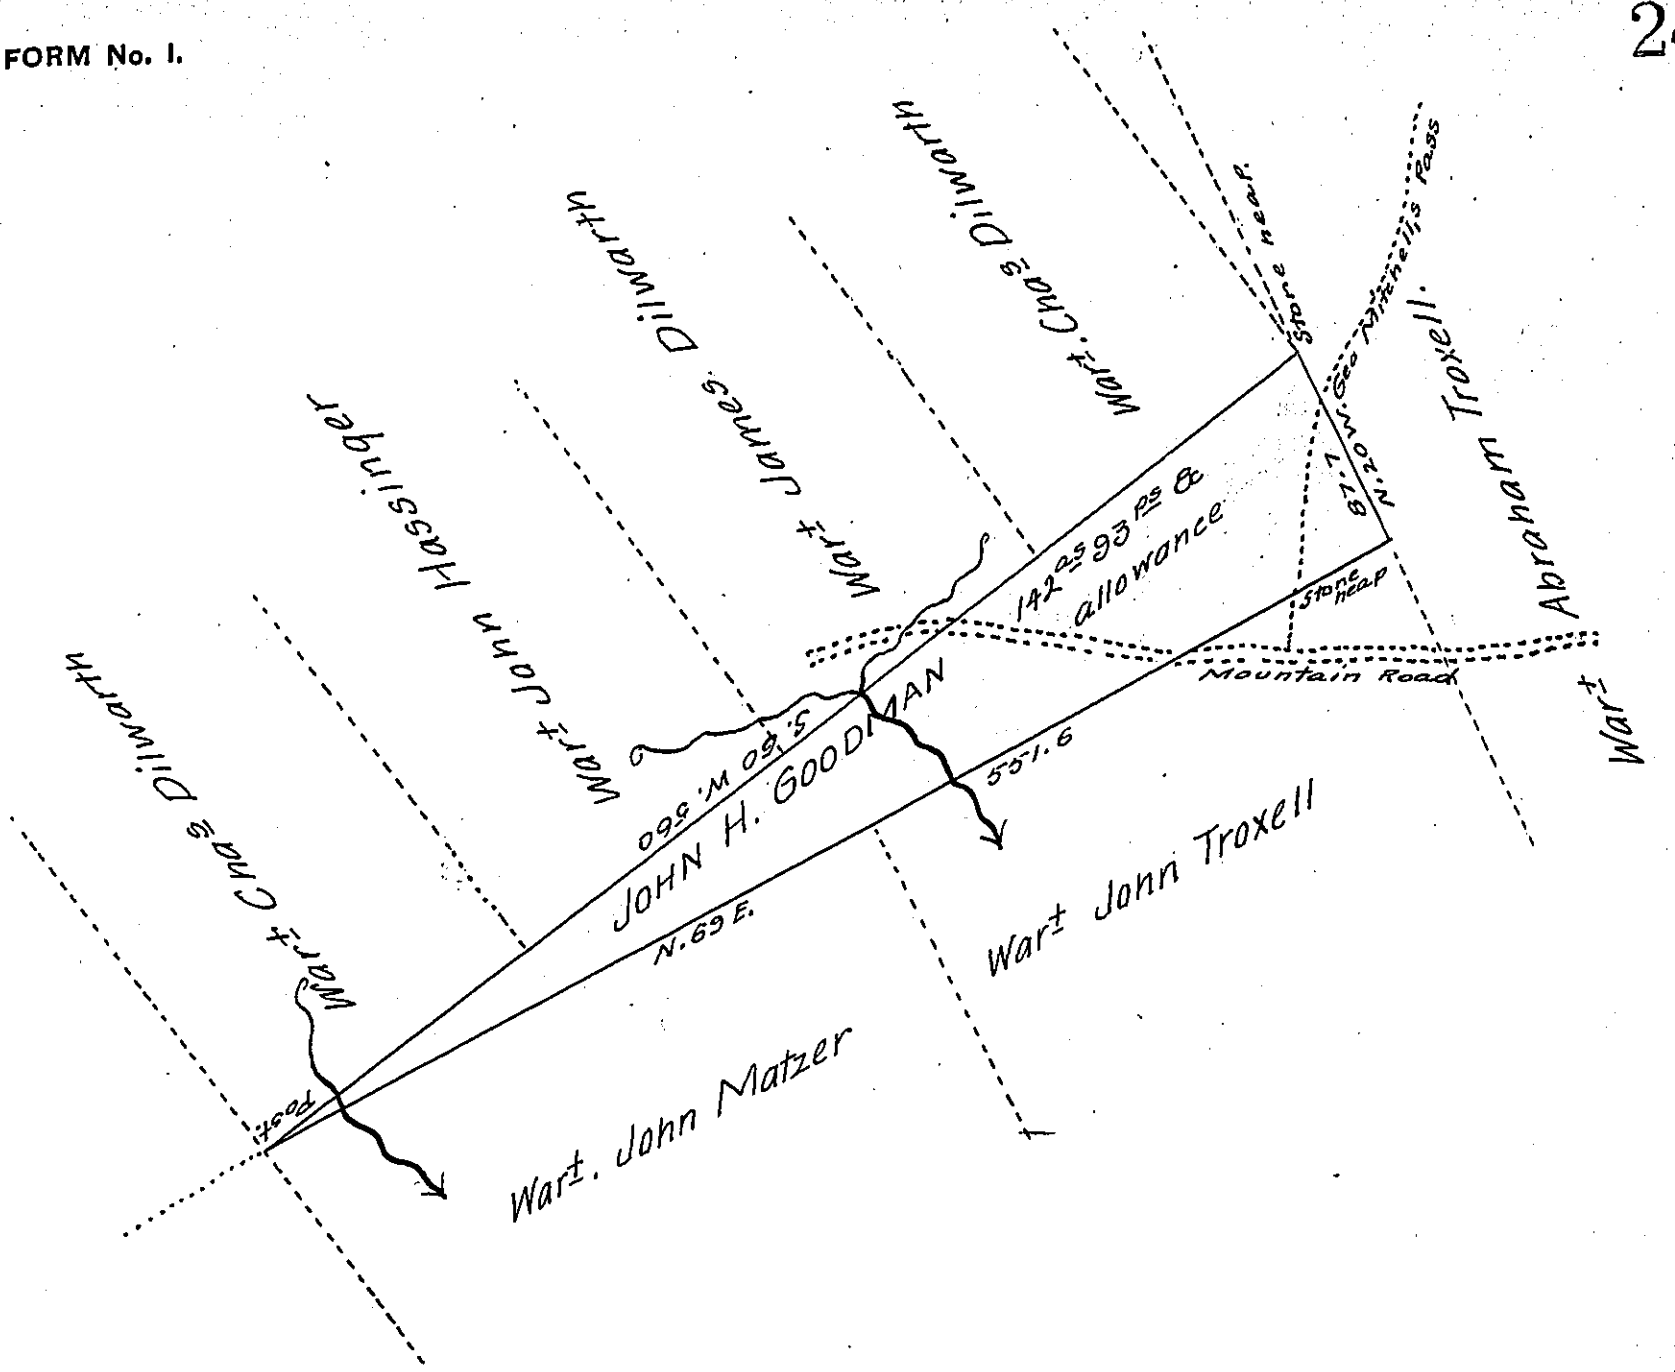

A Draft of a tract of land Situate in Beaver township Snyder-
County Containing one hundred and forty two acres and Ninety-
three perches and allowance of Six per cent for roads &c. Surveyed
the 5th day of August A.D. 1875. in pursuance of a warrant Granted
to John H. Goodman dated the 5th day of August A.D. 1873.

A. K. Gift, C.S.

To William McCandless

Secretary of Internal Affairs.

IN TESTIMONY that the above is a copy of the original remaining on file in the Department of Internal Affairs of Pennsylvania, made conformably to an Act of Assembly approved the 16th day of February, 1833, I have hereunto set my Hand and caused the Seal of said Department to be affixed at Harrisburg, this Secand *day of* February *1905*

Isaac B. Brown

Secretary of Internal Affairs.