FORM No. I.

78

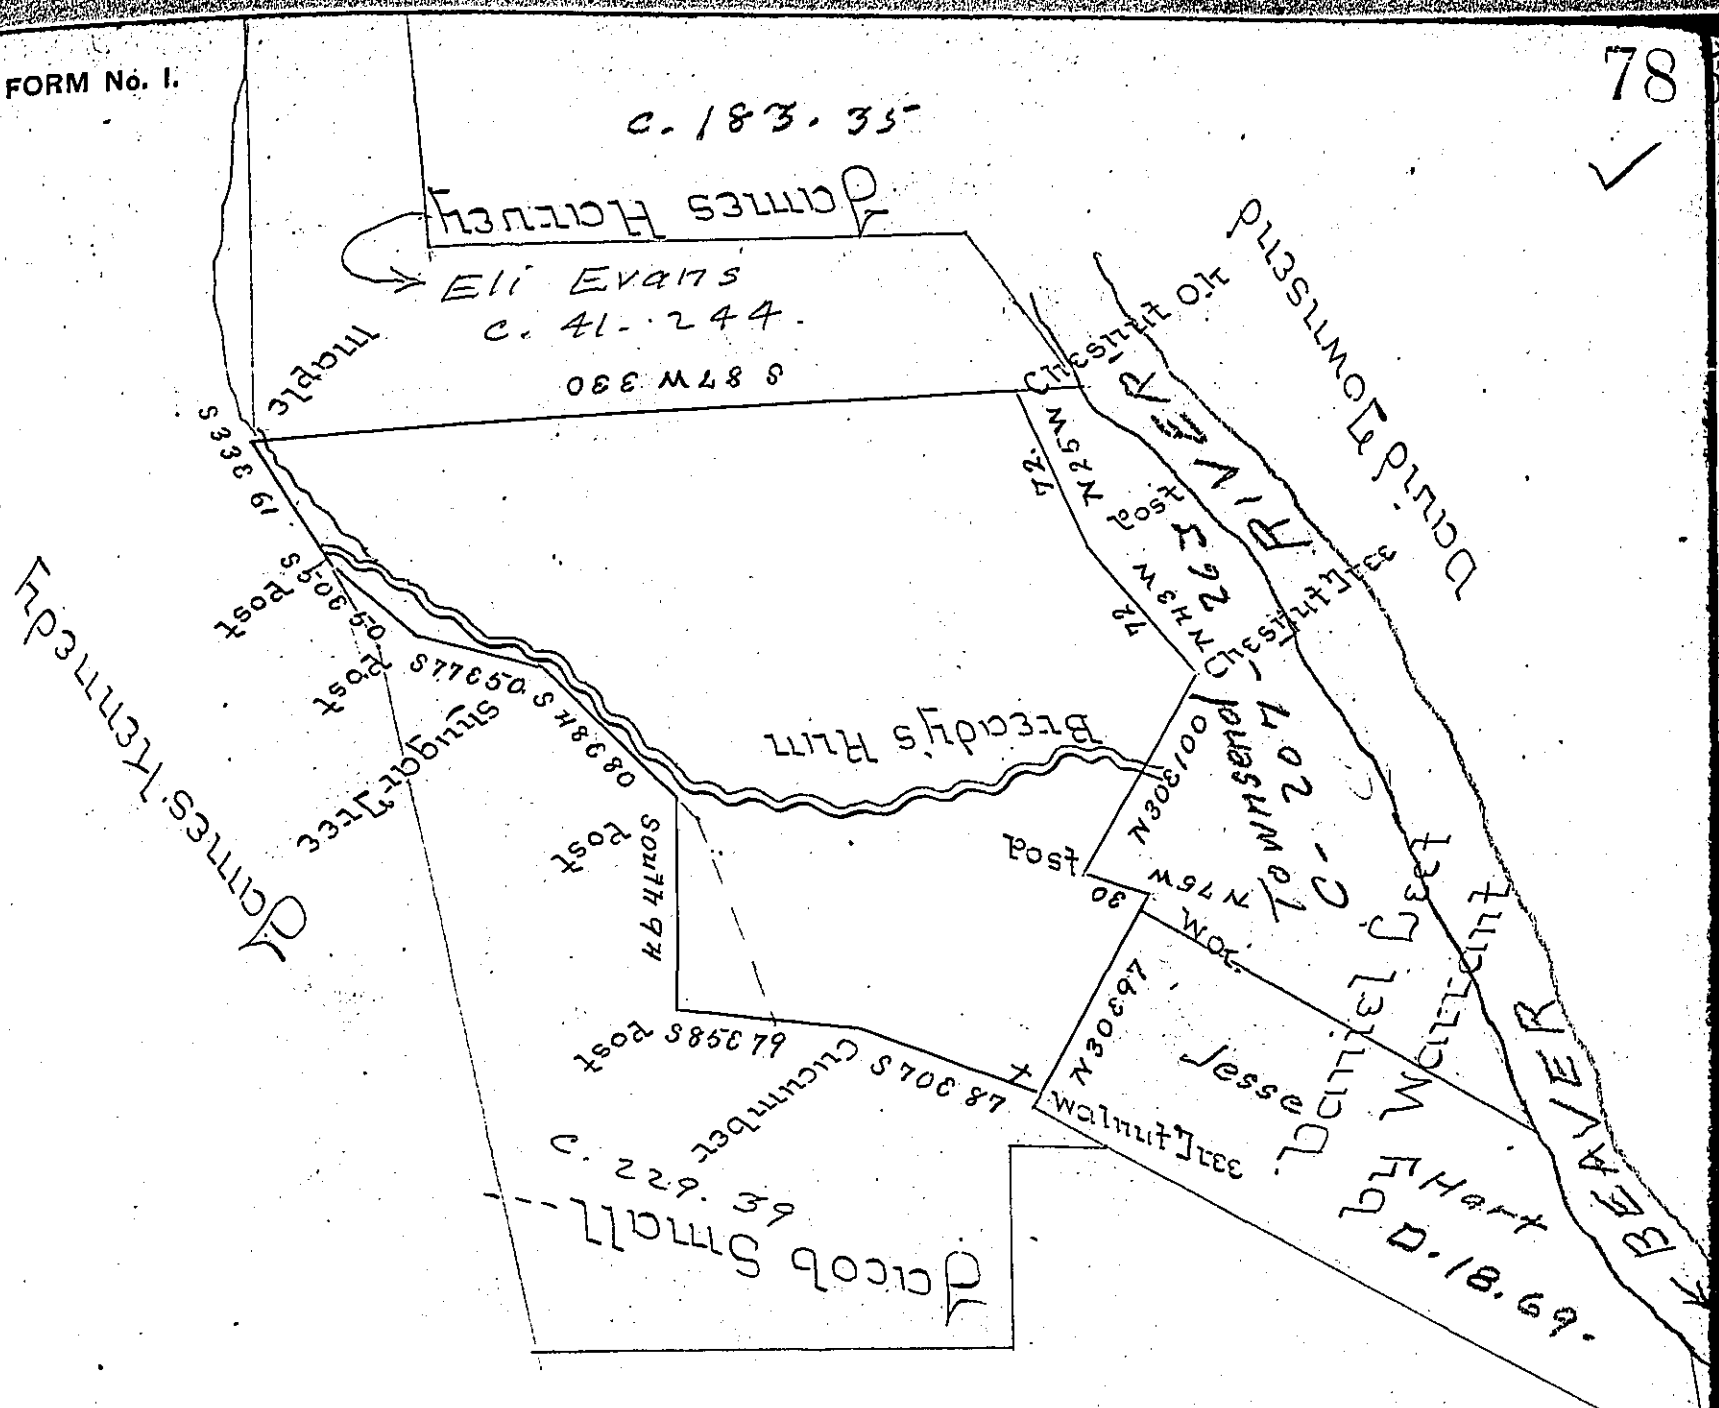

The above is a Draft of a Tract of land Surveyed August 30-1804 in pursuance of a Warrant Granted to Jonathan Hill Administrator in Trust for The Heirs of Daniel Hill Decea'd dated March 21st 1803 Situate in South Beaver Township & County of Beaver, Containing 400 Acres with 6 Per Cent allowance &c—

Jas Crothers DS.

To Samuel Cochran Esq^r
Surveyor General —

IN TESTIMONY that the above is a copy of the original remaining on file in the Department of Internal Affairs of Pennsylvania, made conformably to an Act of Assembly approved the 16th day of February, 1833, I have hereunto set my Hand and caused the Seal of said Department to be affixed at Harrisburg, this Twenty-fifth *day of* February *1905.*

Secretary of Internal Affairs.