FORM No. I.



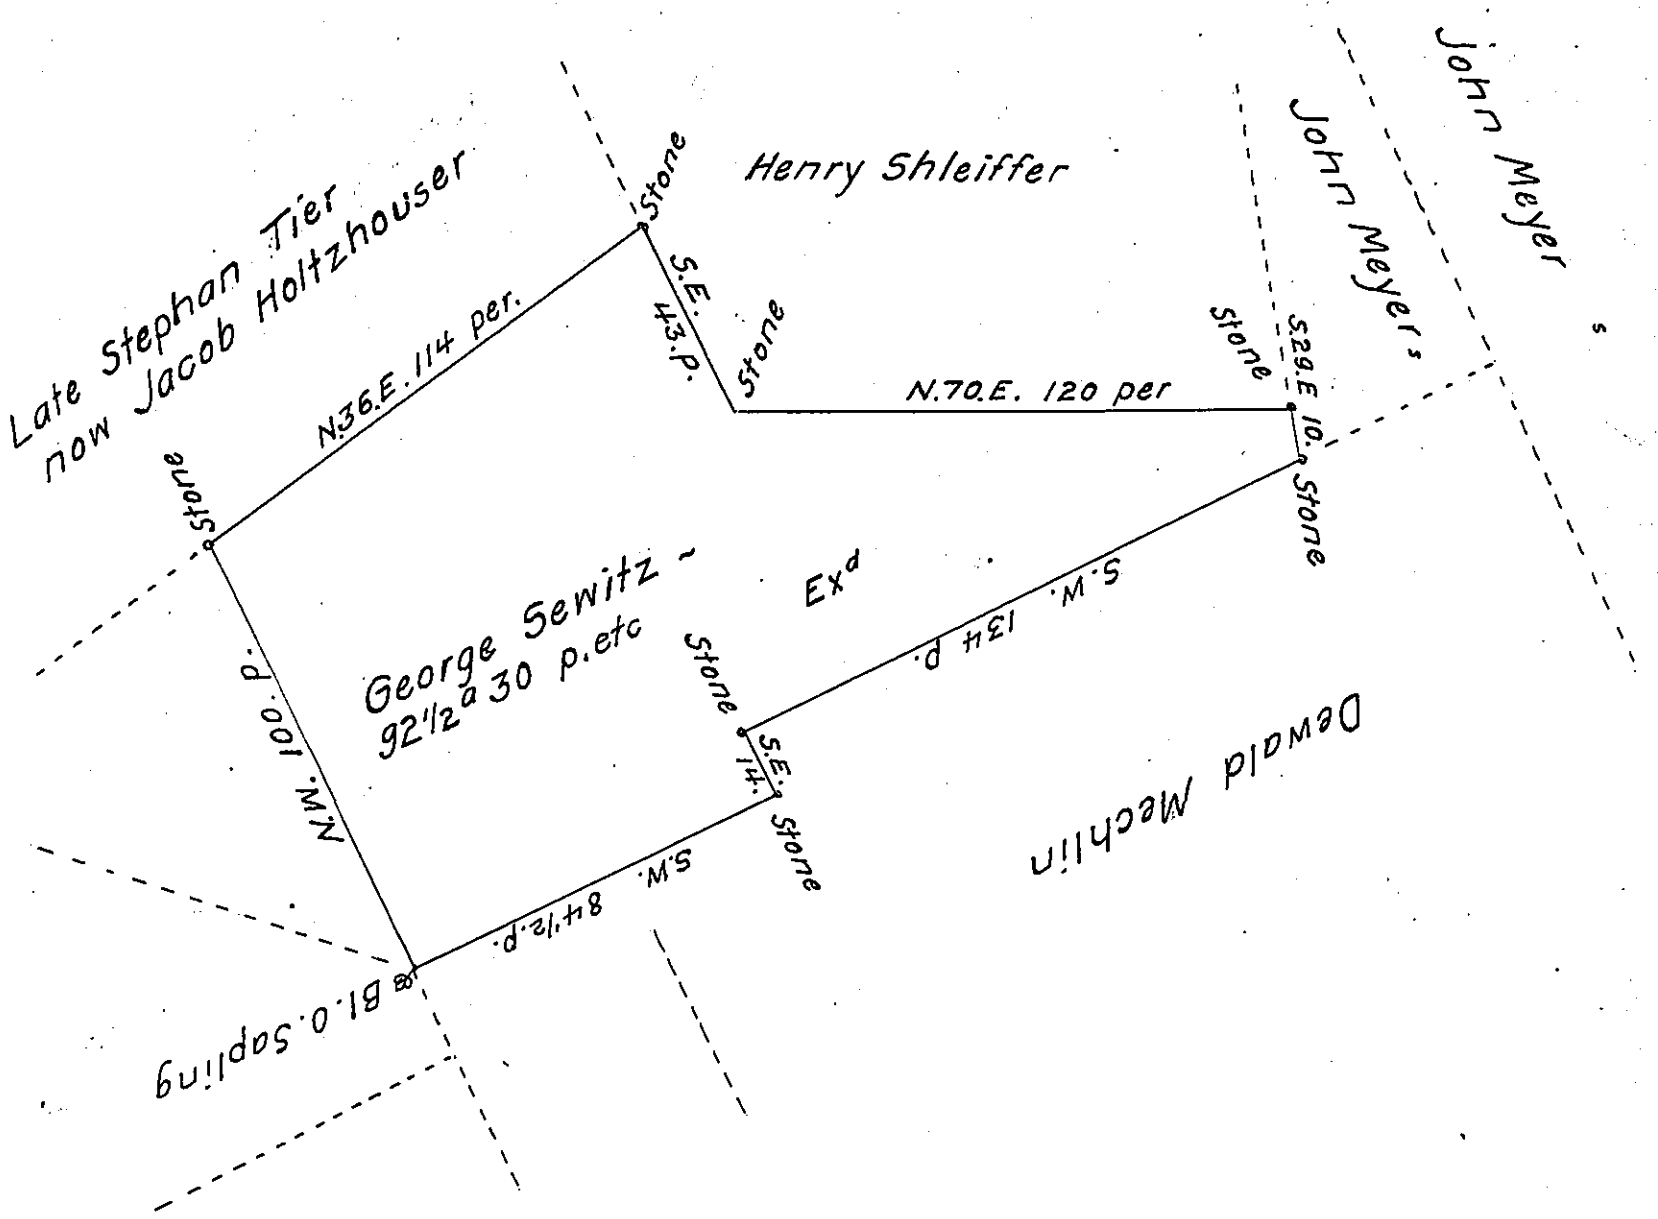


A Draught of a Tract of Land Situate in Upper Milford Township in the County of Northampton and Province-Pennsylvania Containing Ninety Two Acres and 30 perches of Land, together with the usual Allowance at Six per Cent for Roads, That was Surveyed Unto George Sewitz By Virtue of an order from the Surveyor General Dated at Philadelphia on the 5th Day of August Anno 1765 Being Number 344 granted in Pursuance of an application made by the said George Sewitz for the same ~

Surveyed October 29th Anno 1765

_____ by David Shultze ~~

*IN TESTIMONY that the above is a copy of the original remaining on file in the Department of Internal Affairs of Pennsylvania, made conformably to an Act of Assembly approved the 16th day of February, 1833, I have hereunto set my Hand and caused the Seal of said Department to be affixed at Harrisburg, this nineteenth day of January 1905*

Isaac B. Brown

*Secretary of Internal Affairs.*