FORM No. I.

2776

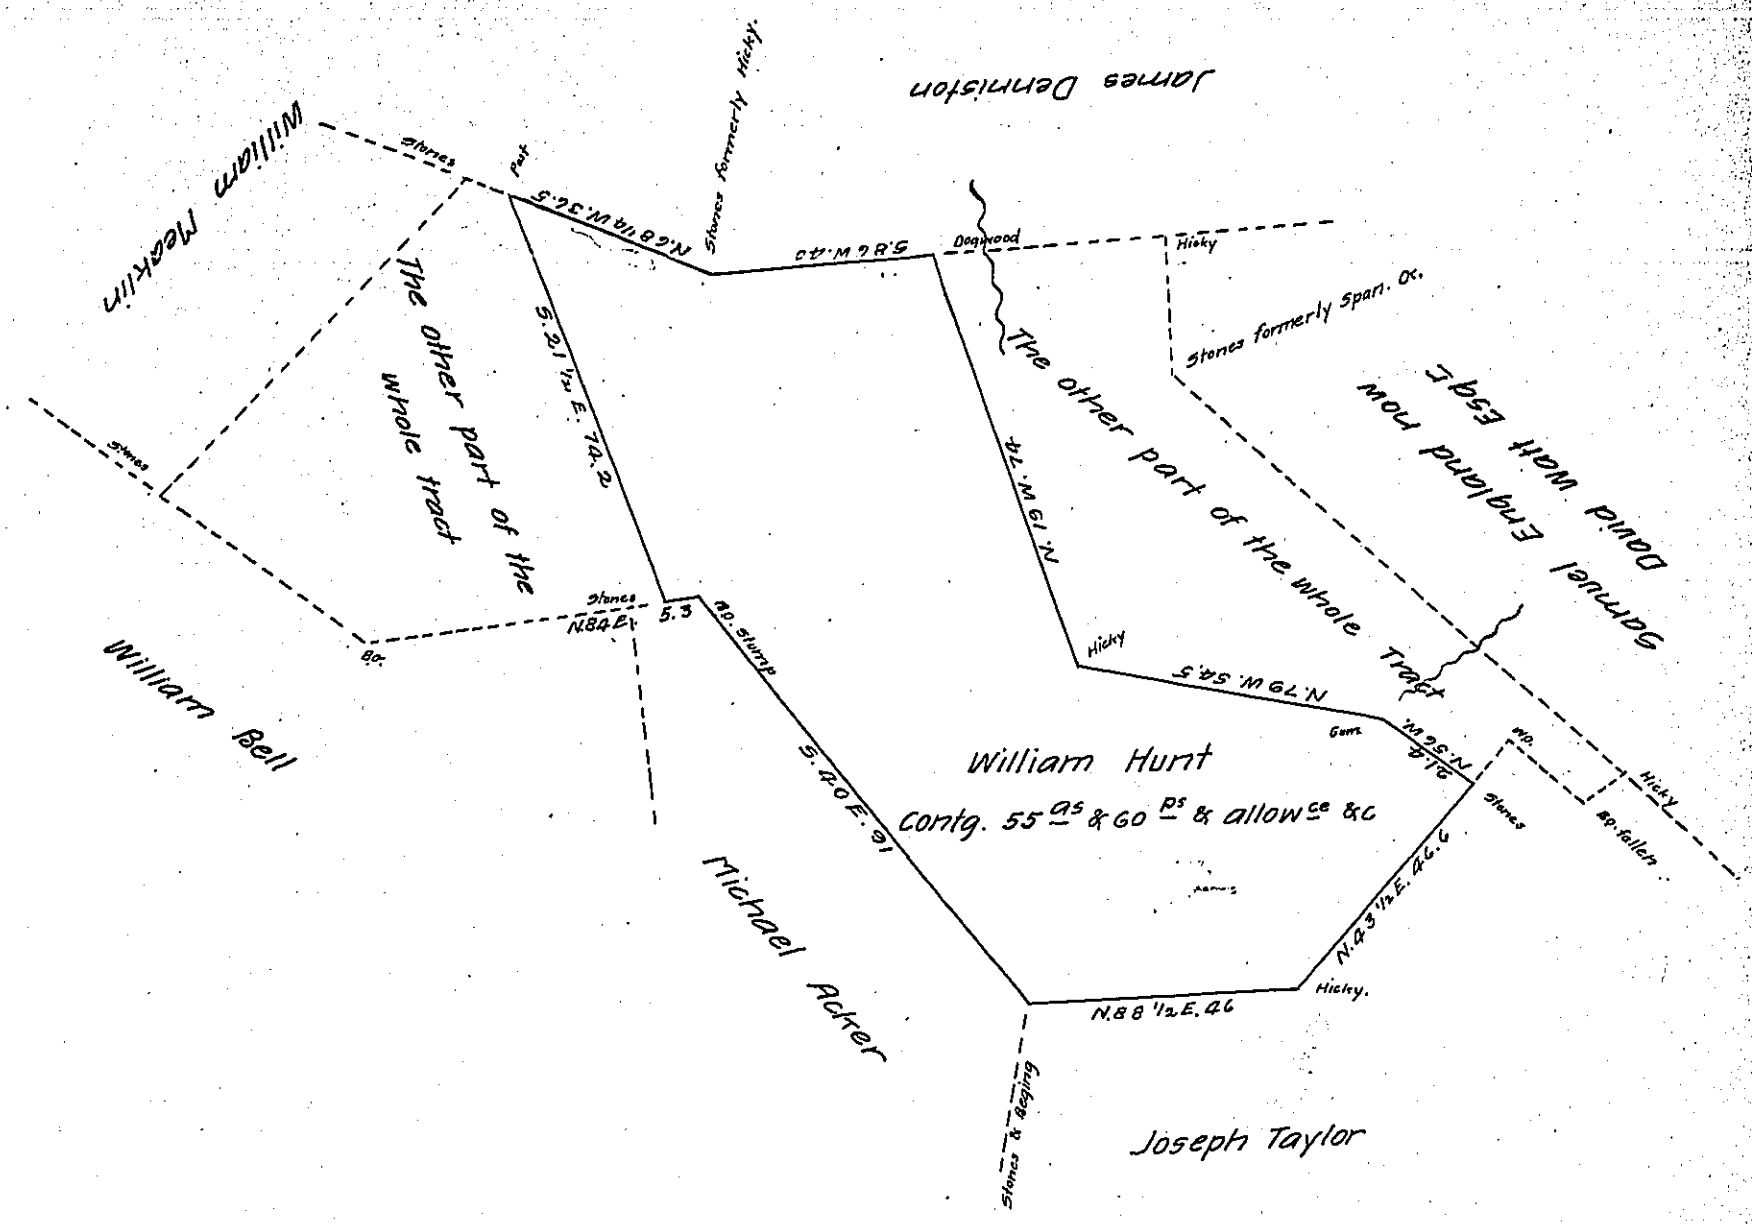

Situate in Warrington in the County of York Containing as above set forth 55 as & 60 ps and Allowance &c Being part of a larger Tract of 92 1/8 as and Allowance of Land which was Originally Surveyed by John Forsythe late D.S. on the 21st day of April A Do 1788 for Joseph Morris in pursuance of a Warrant for 40 as granted to William Hunt bearing date the 4th day of september A Do 1786. Resurveyed and divided of from the said larger Tract of Land on the 18th day of February A Do 1812 for and at the request of the present owner Joshua Taylor the same is now Returned for Confirmation per Jacob Spangler D.S.

To

Andrew Porter Esqr
Surveyor General
Harrisburg Pa

IN TESTIMONY that the above is a copy of the original remaining on file in the Department of Internal Affairs of Pennsylvania, made conformably to an Act of Assembly approved the 16th day of February, 1833, I have hereunto set my Hand and caused the Seal of said Department to be affixed at Harrisburg, this eighteenth day of April 1905

Secretary of Internal Affairs.