FORM No. I.

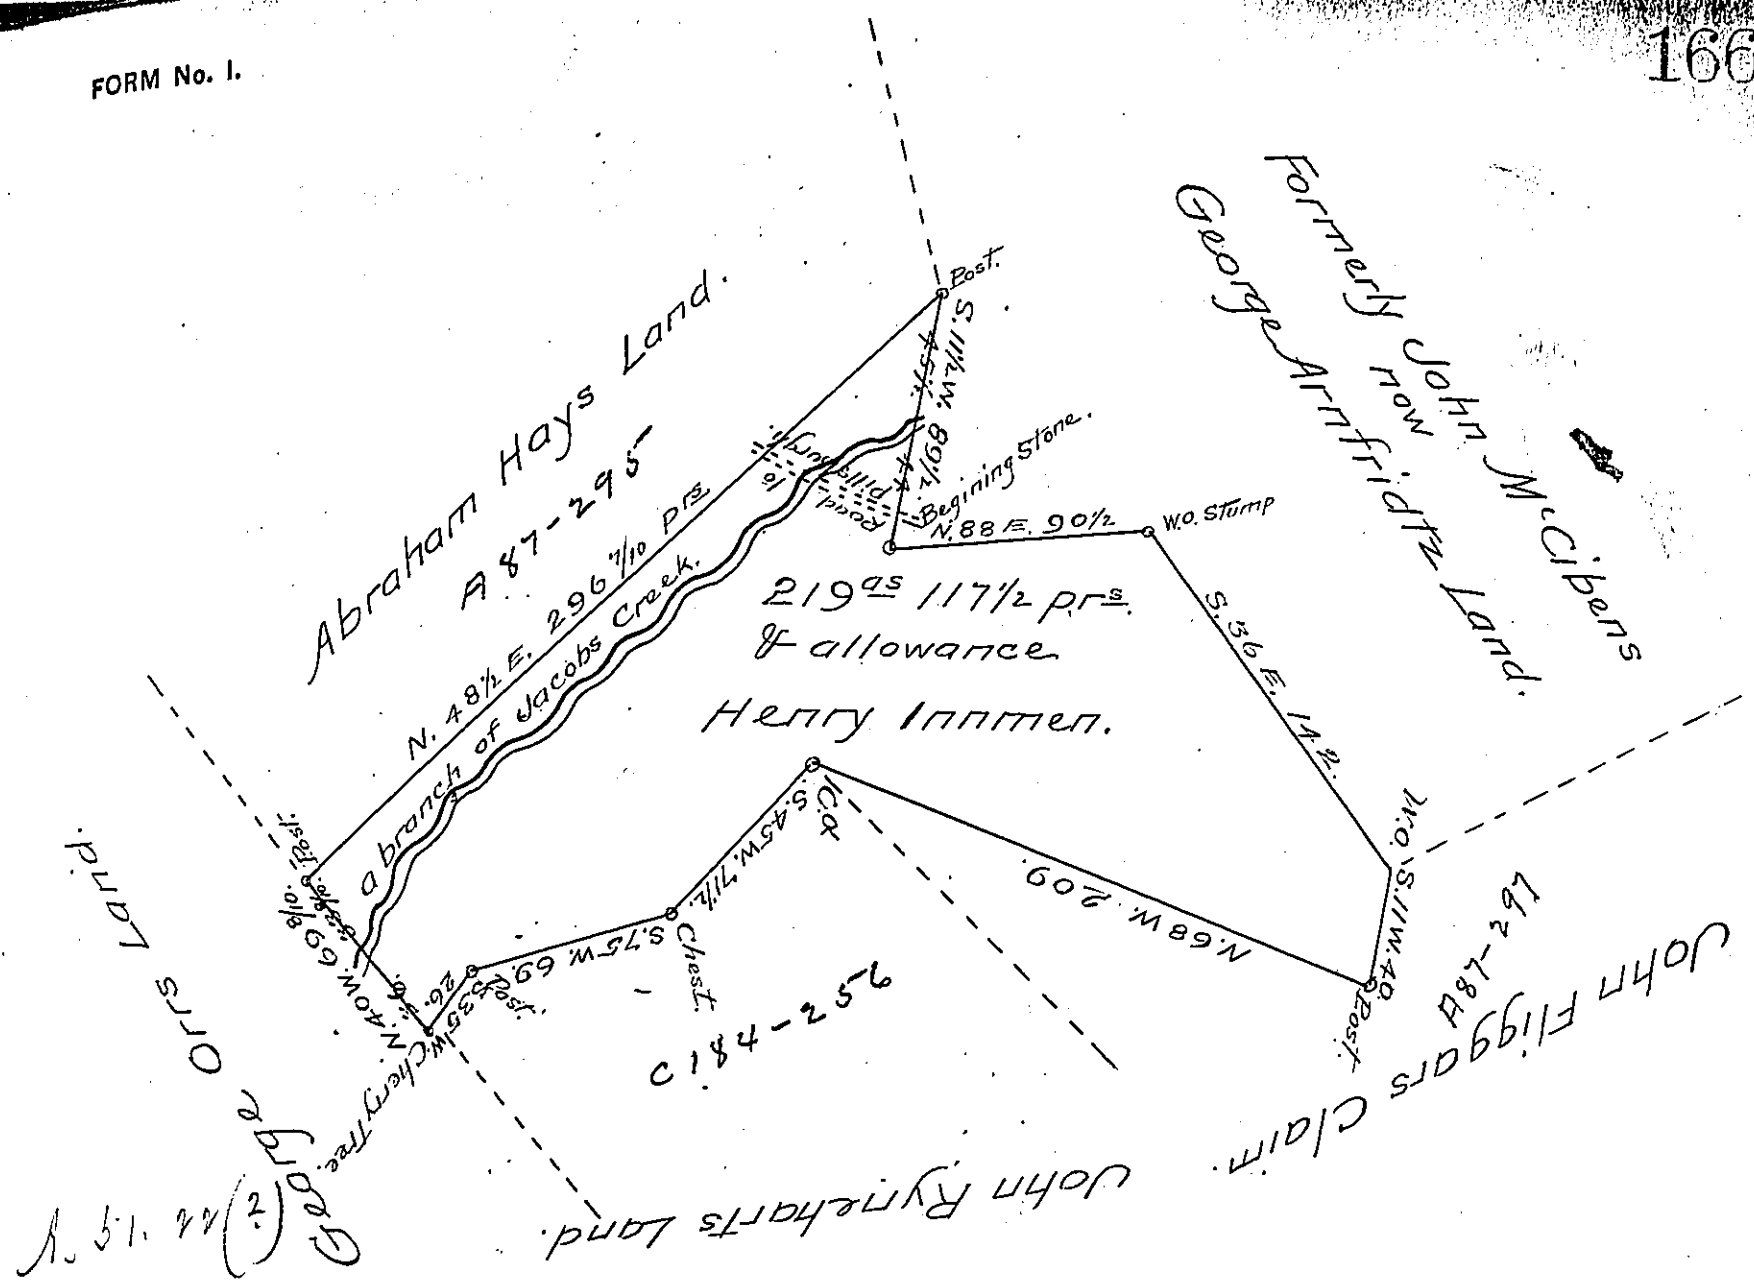

In pursuance of a warrant granted to Henry Innmen dated the 3d. day of March 1789 Survey'd on the 15th. day of June 1815 The above discribed tract of land Containing Two hundred nineteen acres 117½ perches & allowance proportioned at six per cent, situate in Mountpleasant township in the County of Westmoreland.

Richard T. Leech Esquire
Surveyor General of Pennsylva } H. James Murry D.S.

N. B. There was a family of persons actually residing on the above discribed tract of land at the time of executing the survey the improvement thereon was aparently first comm— in the year 1789.

J. Murry.

IN TESTIMONY that the above is a copy of the original remaining on file in the Department of Internal Affairs of Pennsylvania, made conformably to an Act of Assembly approved the 16th day of February, 1833, I have hereunto set my Hand and caused the Seal of said Department to be affixed at Harrisburg, this eighteenth *day of* April *1905.*

Secretary of Internal Affairs.