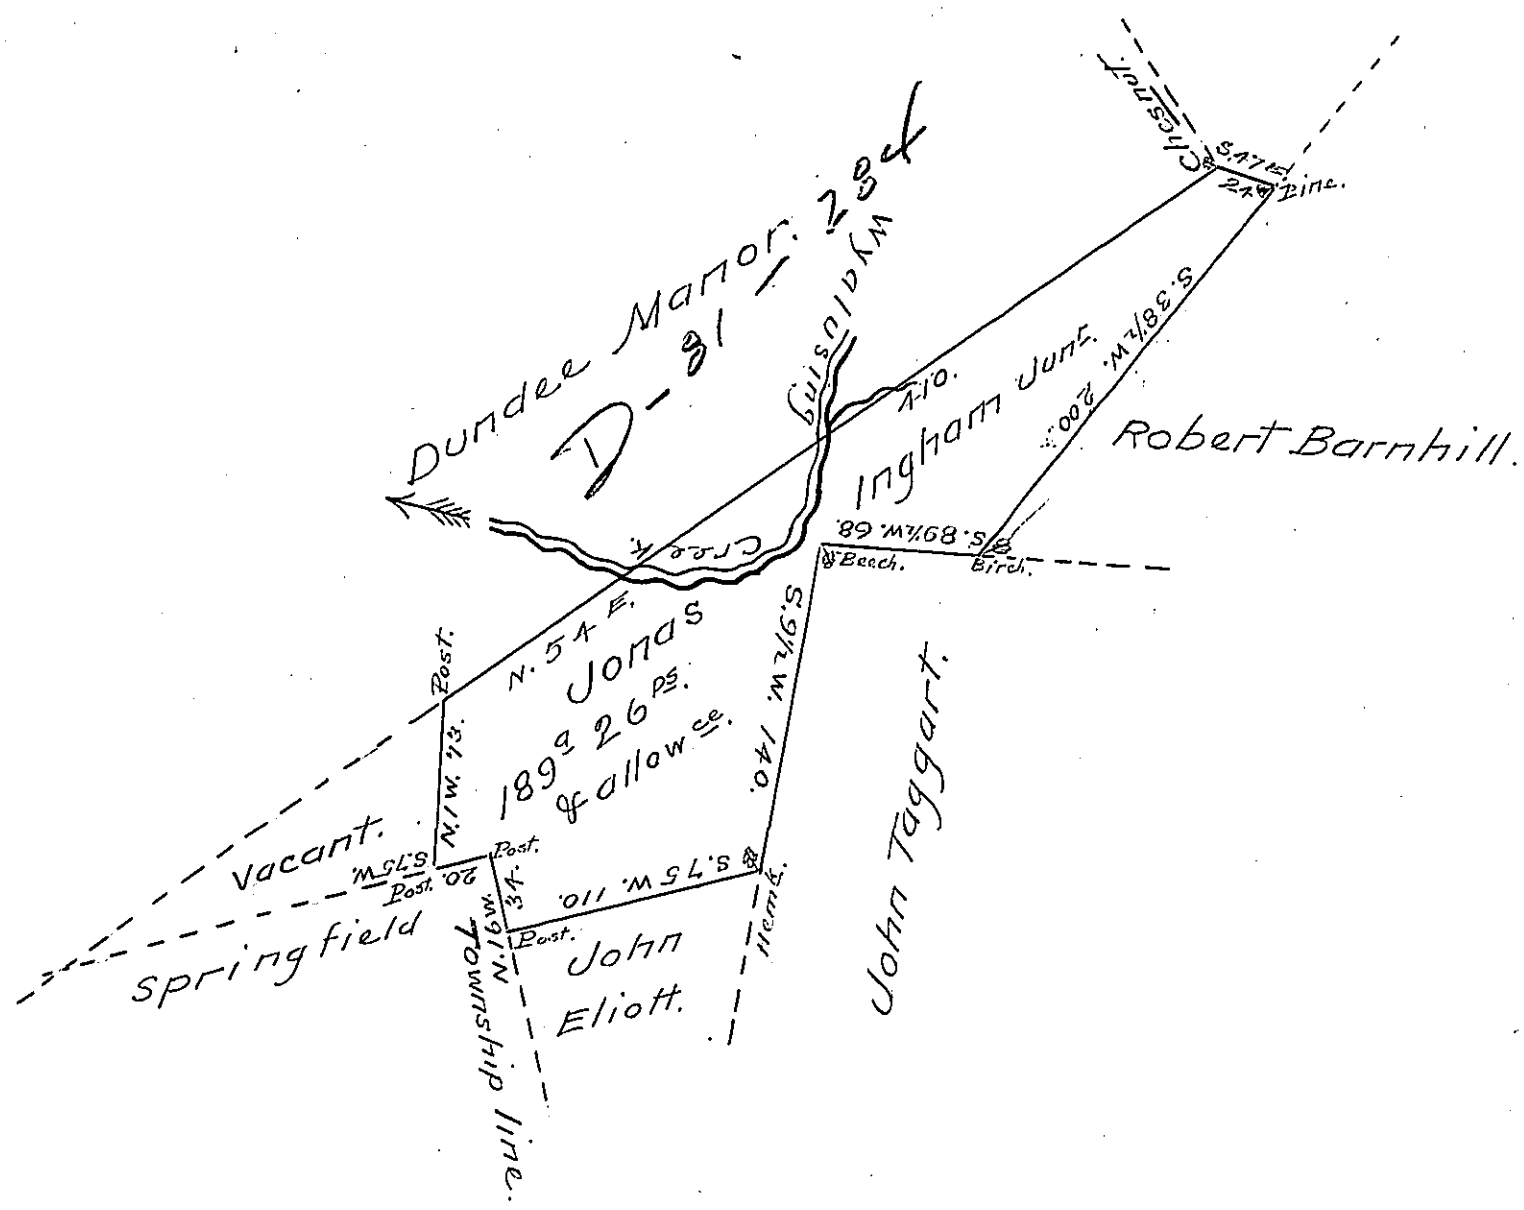

A Draught of a tract of land Situate on Wyalusing Creek, in the Township of Wyalusing Bradford County Including the Improvements of Jonas Ingham Junr. Consisting of a Dwelling house, Saw Mill, & Fulling Mill, and several acres of Improved land, begun 14 Septr 1803. Containing one hundred and Eighty nine acres & twenty six perches, and allowance of Six per cent for Roads. Surveyed to Jonas Ingham Junr the 21st day of January 1818. In pursuance of a Warrant dated the 17th day of January 1817 by Jonathan Stevens D.S.

Jany 6th 1820

Jacob Spangler Esqr
Surr Genl.

IN TESTIMONY that the above is a copy of the original remaining on file in the Department of Internal Affairs of Pennsylvania, made conformably to an Act of Assembly approved the 16th day of February, 1833, I have hereunto set my Hand and caused the Seal of said Department to be affixed at Harrisburg, this fifth *day of* May *1905.*

Isaac B. Brown

Secretary of Internal Affairs.