FORM No. I.

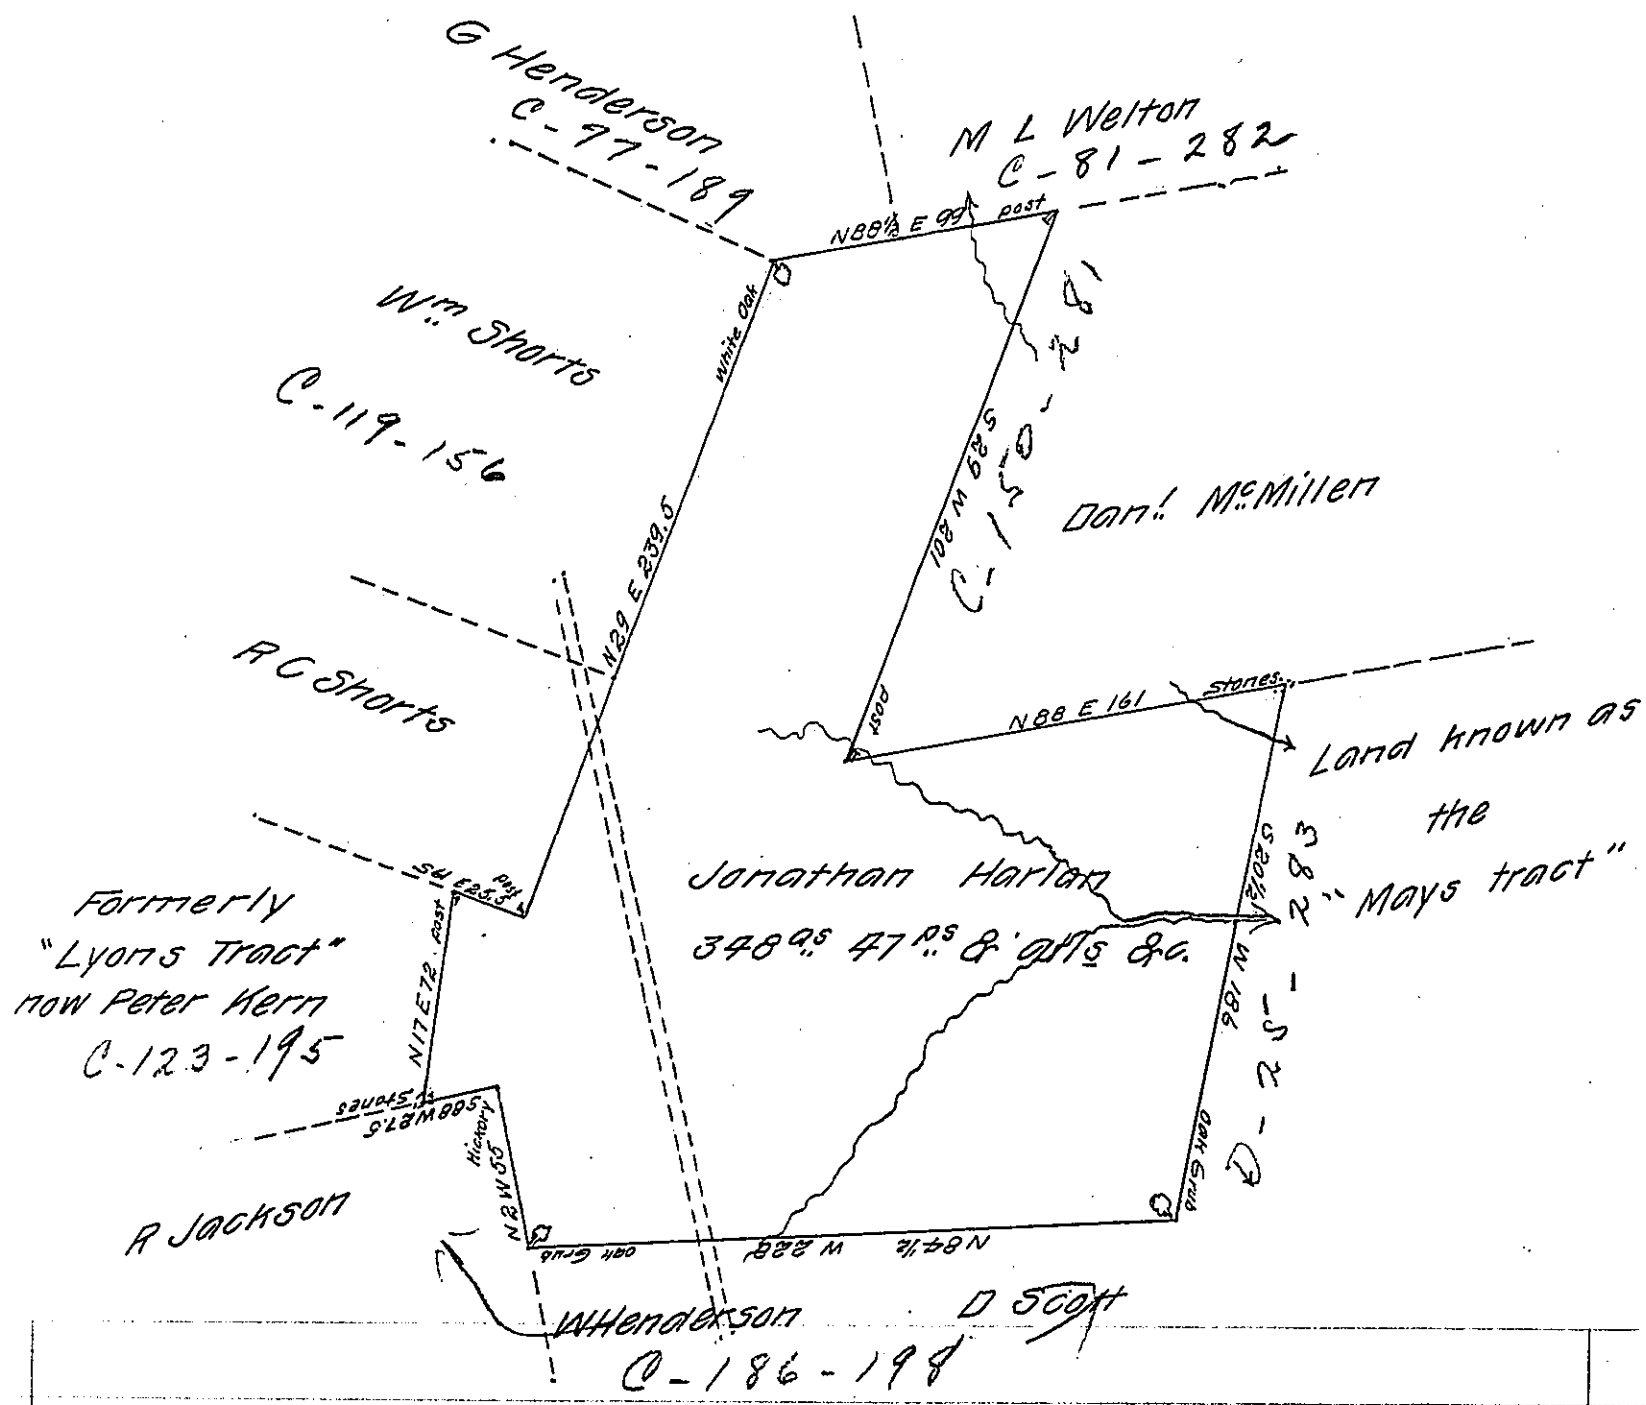

Draft of a tract of land situate in Sandy Creek Township Venango County and West of the Allegheny River Surveyed October 15th 1864 for Jonathan Harlan in pursuance of a warrant granted to him dated September 19th A.D. 1864 and contains as above three hundred & forty eight acres forty seven perches & allowance &c

To Hon Wm McCandless
Secretary of Internal Affairs
Harrisburgh
Penna

Wm Hiiands C. S.

IN TESTIMONY that the above is a copy of the original remaining on file in the Department of Internal Affairs of Pennsylvania, made conformably to an Act of Assembly approved the 16th day of February, 1833, I have hereunto set my Hand and caused the Seal of said Department to be affixed at Harrisburg, this twentieth *day of* April *1905*

Isaac B. Brown

Secretary of Internal Affairs.