FORM No. 1.

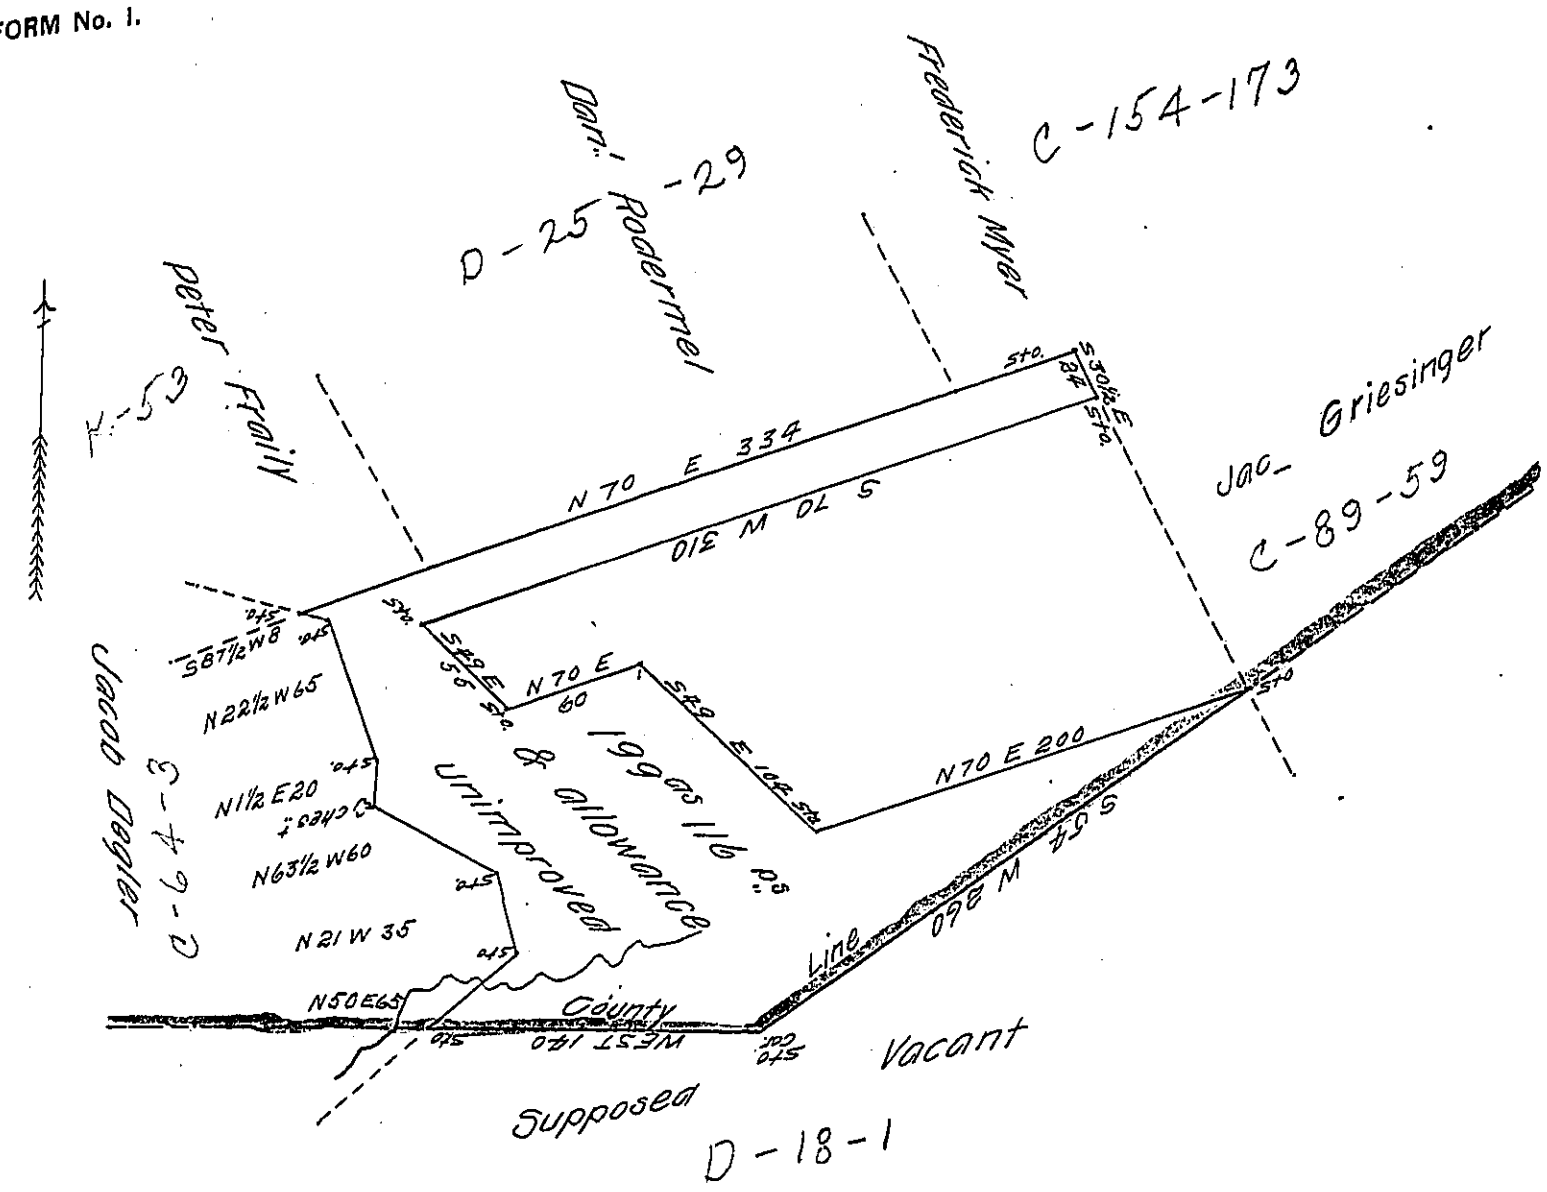

Draft of a tract of land situate in the Township of Wayne in the County of Schuylkill Surveyed in pursuance of a warrant dated the nineteenth day of May A.D. 1877 granted to Samuel Heffner containing 199 acres and one hundred and sixteen perches and the allowance of six per cent for roads &c

To William McCandless Esq — May 31st & June 1st 1877

Sec of Internal affairs — D H Albright

of Pennsylvania — Ex County Surveyor

Approved and examined the above Survey &c made by D.H. Albright this 12th day of February A. D. 1878

Francis Mayer

County Surveyor.

IN TESTIMONY that the above is a copy of the original remaining on file in the Department of Internal Affairs of Pennsylvania, made conformably to an Act of Assembly approved the 16th day of February, 1833, I have hereunto set my Hand and caused the Seal of said Department to be affixed at Harrisburg, this twenty fifth *day of* April *1905*

Isaac B. Brown

Secretary of Internal Affairs.