FORM No. I.

2079

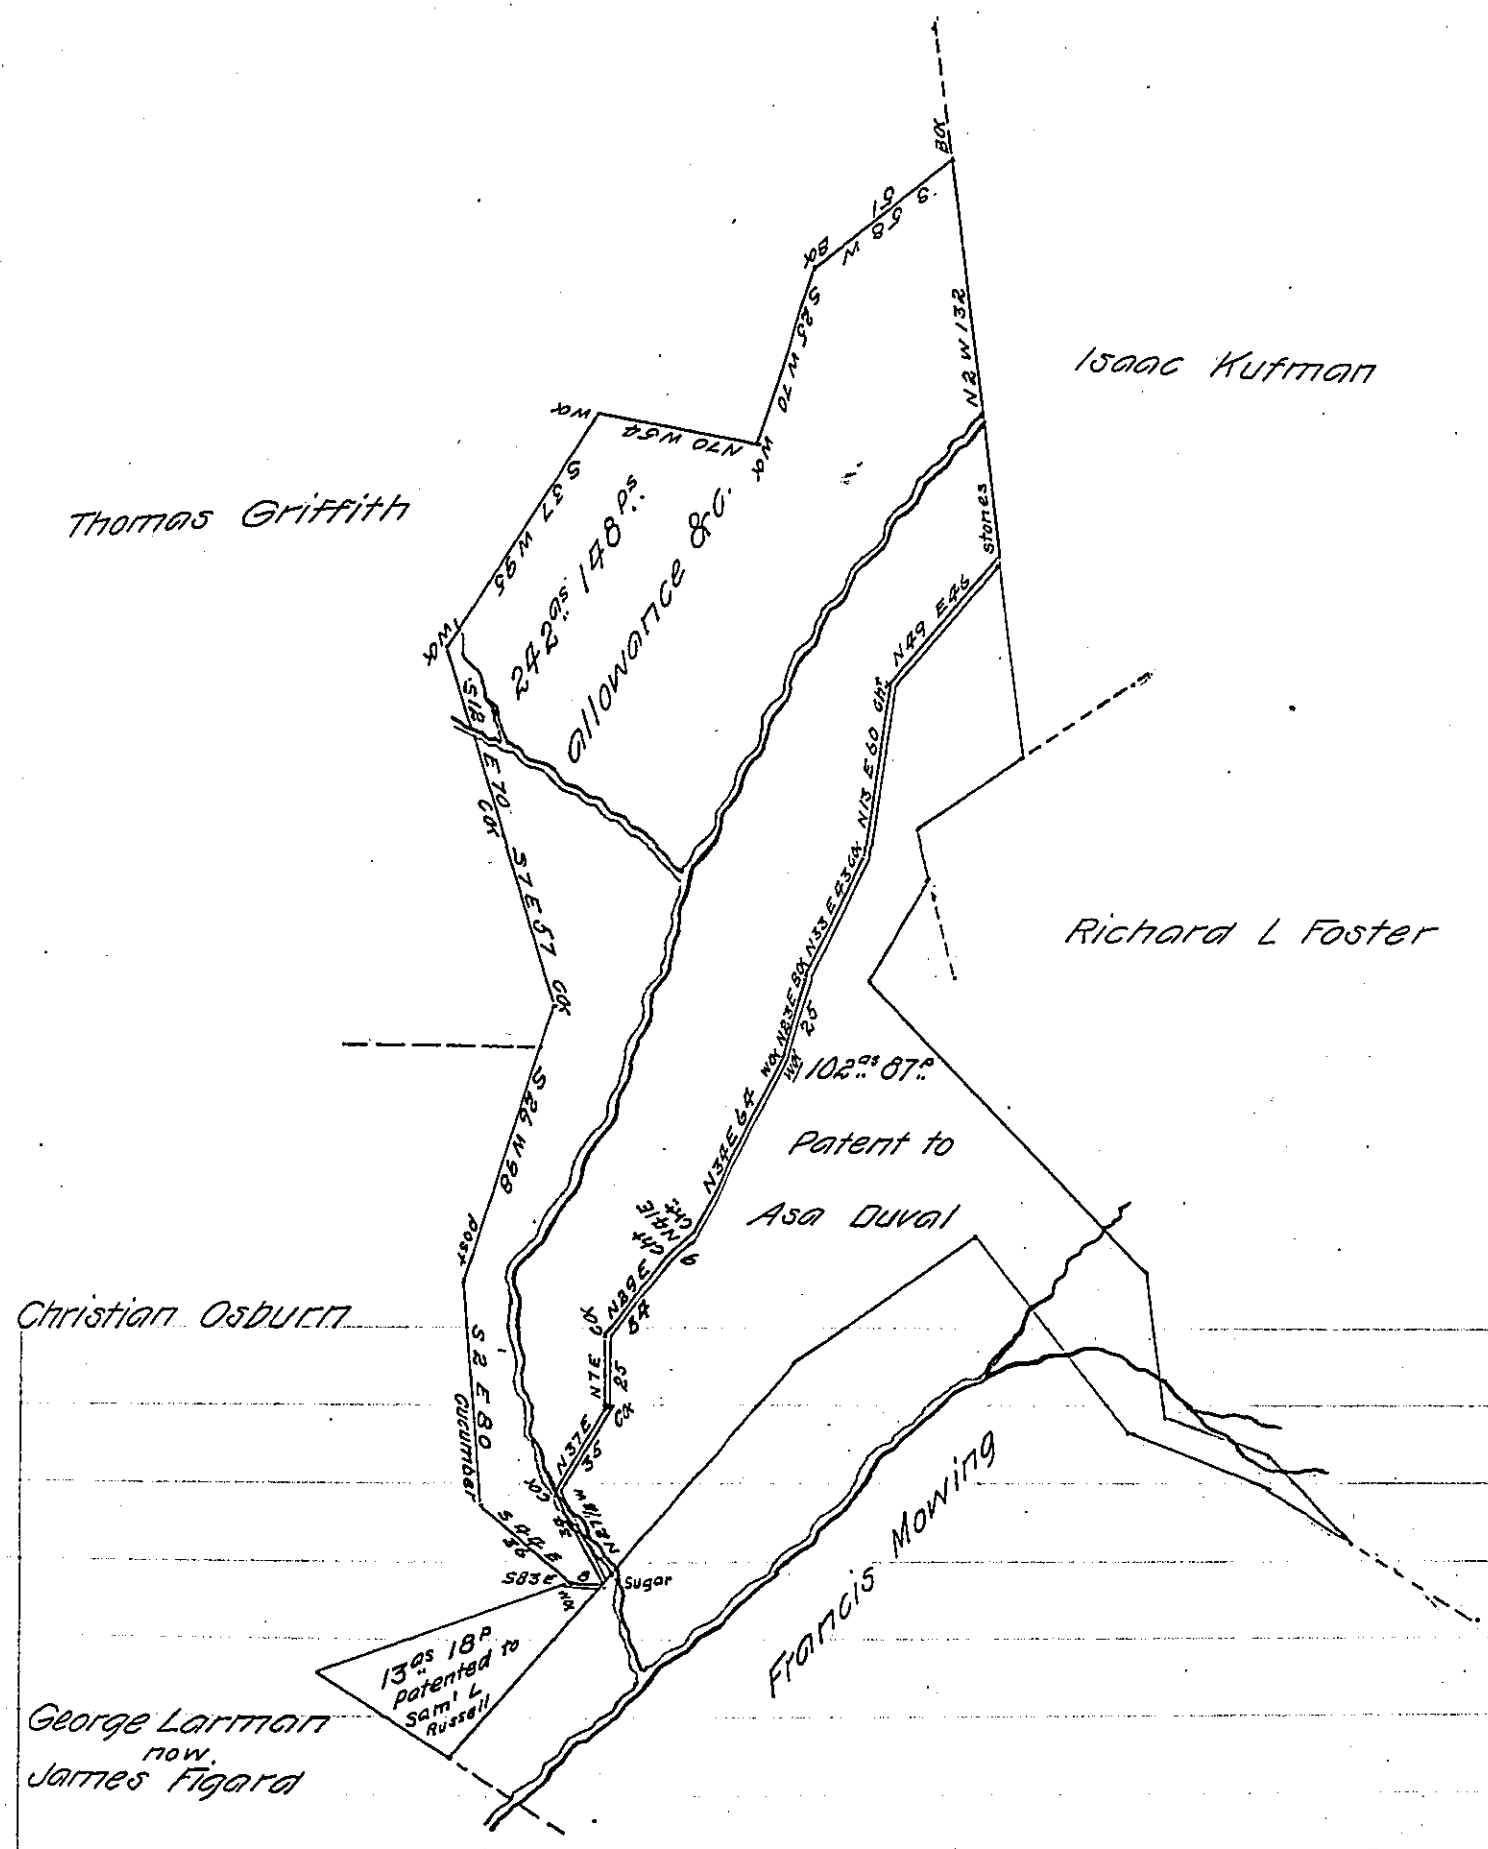

Situate in Broad Top township Bedford County Containing 242 ac. 148 ps. & allowance being part of a larger tract of land Surveyed on a warrant granted to Thomas I Hartan dated the 2d day of April 1853 Returned for patenting this 30th day of December A.D. 1887 for Samuel T Brown

To Thomas J Stewart — Samuel Ake C.S.

Sec'r of Internal Affairs

IN TESTIMONY that the above is a copy of the original remaining on file in the Department of Internal Affairs of Pennsylvania, made conformably to an Act of Assembly approved the 16th day of February, 1833, I have hereunto set my Hand and caused the Seal of said Department to be affixed at Harrisburg, this sixteenth day of May 1905

Isaac B. Brown

Secretary of Internal Affairs.