FORM No. I.

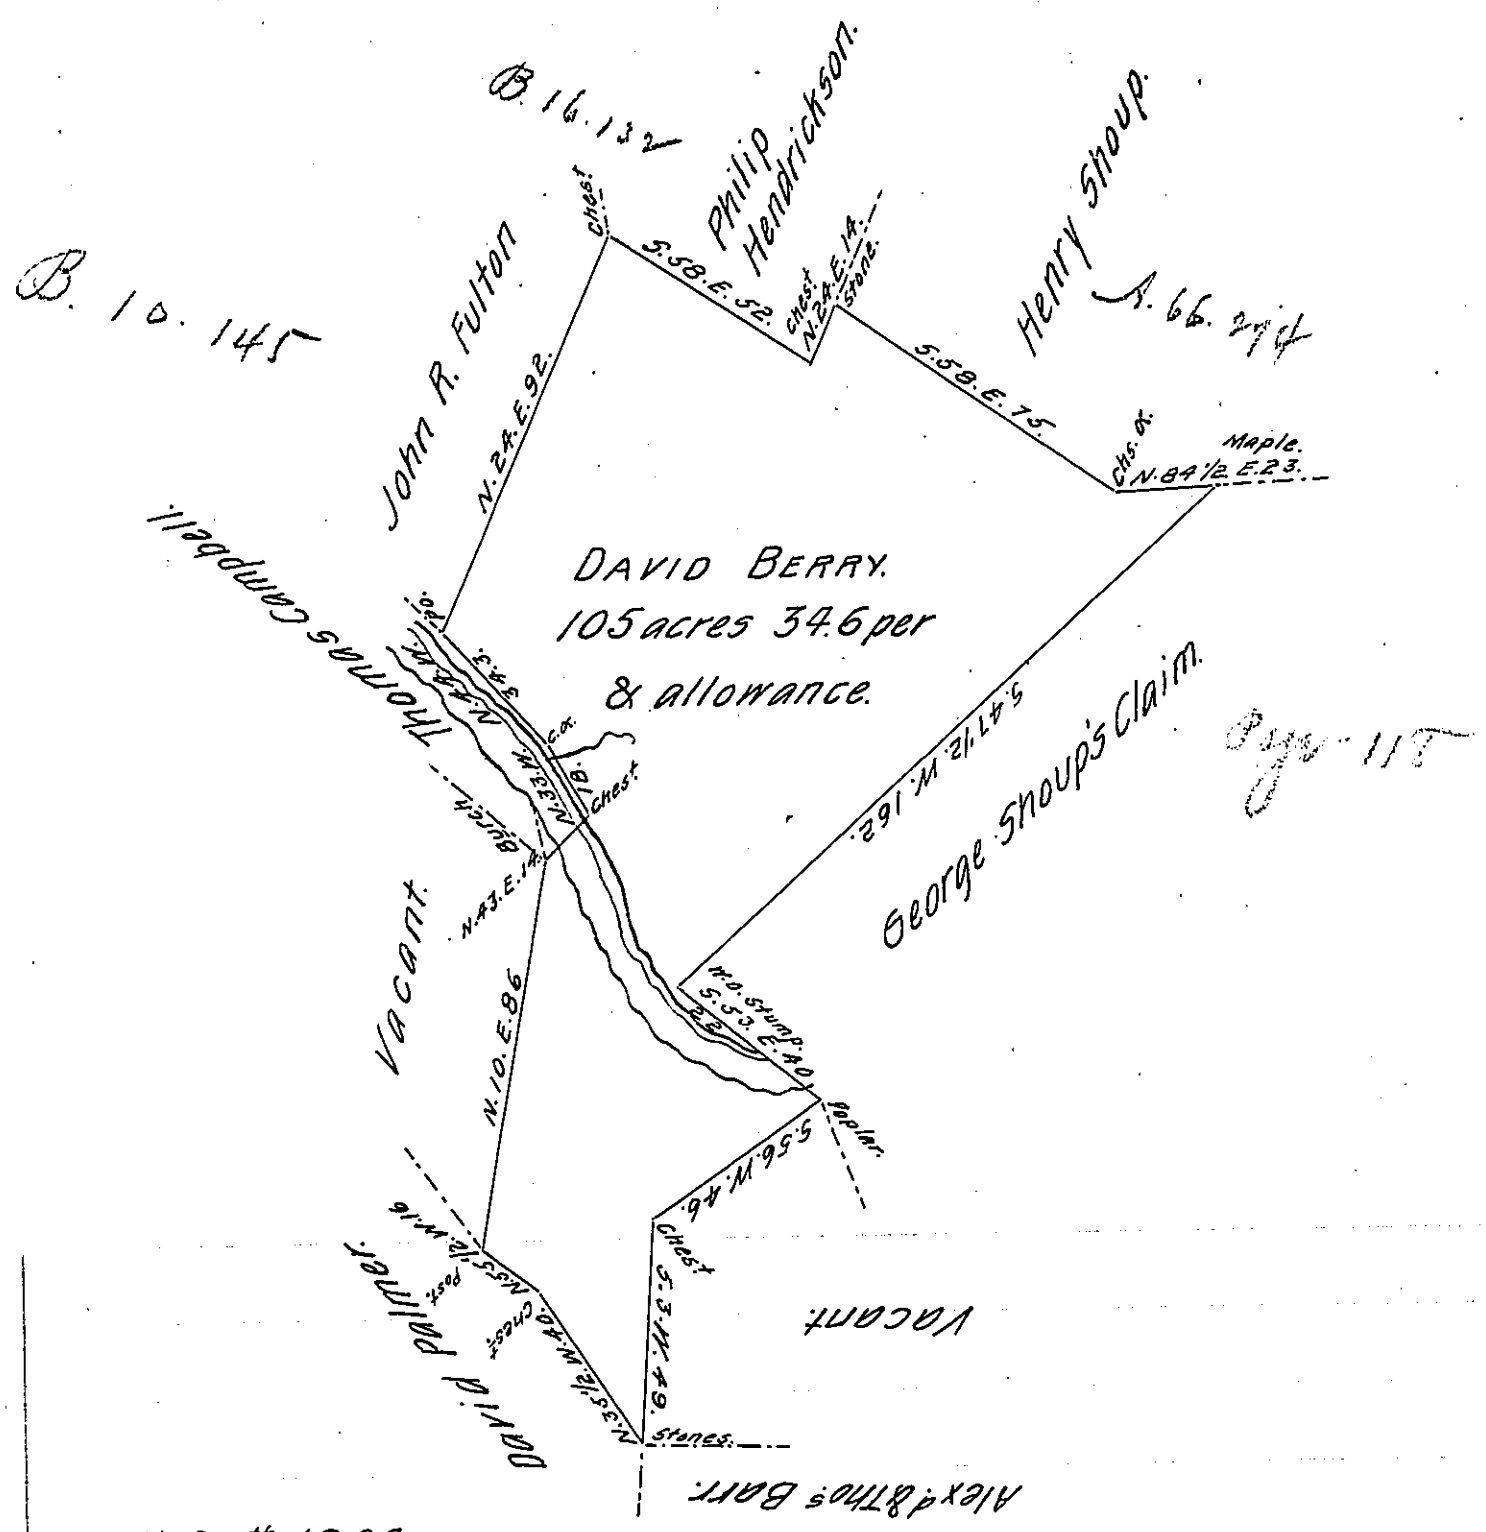

April 26th 1860.

Surveyed to David Berry the above described tract of land, Containing one hundred and five acres and thirty four and Six tenths perches and allowance of six per cent. Situate on both sides of Blacklick Creek adjoining lands of David Palmer. John R. Fulton, Henry Shoup, and others, being partly in Center and partly in Burrell townships, Indiana County, In pursuance of his Warrant dated the 3d day of April A.D. 1860.

To Hon. William H. Keim.
Surveyor General.

Wm Evans, County Surveyor.

N. B. the above is the magnetic bearings.- true maridan being 1° 4' West.

IN TESTIMONY that the above is a copy of the original remaining on file in the Department of Internal Affairs of Pennsylvania, made conformably to an Act of Assembly approved the 16th day of February, 1833, I have hereunto set my Hand and caused the Seal of said Department to be affixed at Harrisburg, this twentieth day of April 1905.

Isaac B. Brown
Secretary of ~~Internal Affairs.~~