FORM No. I.

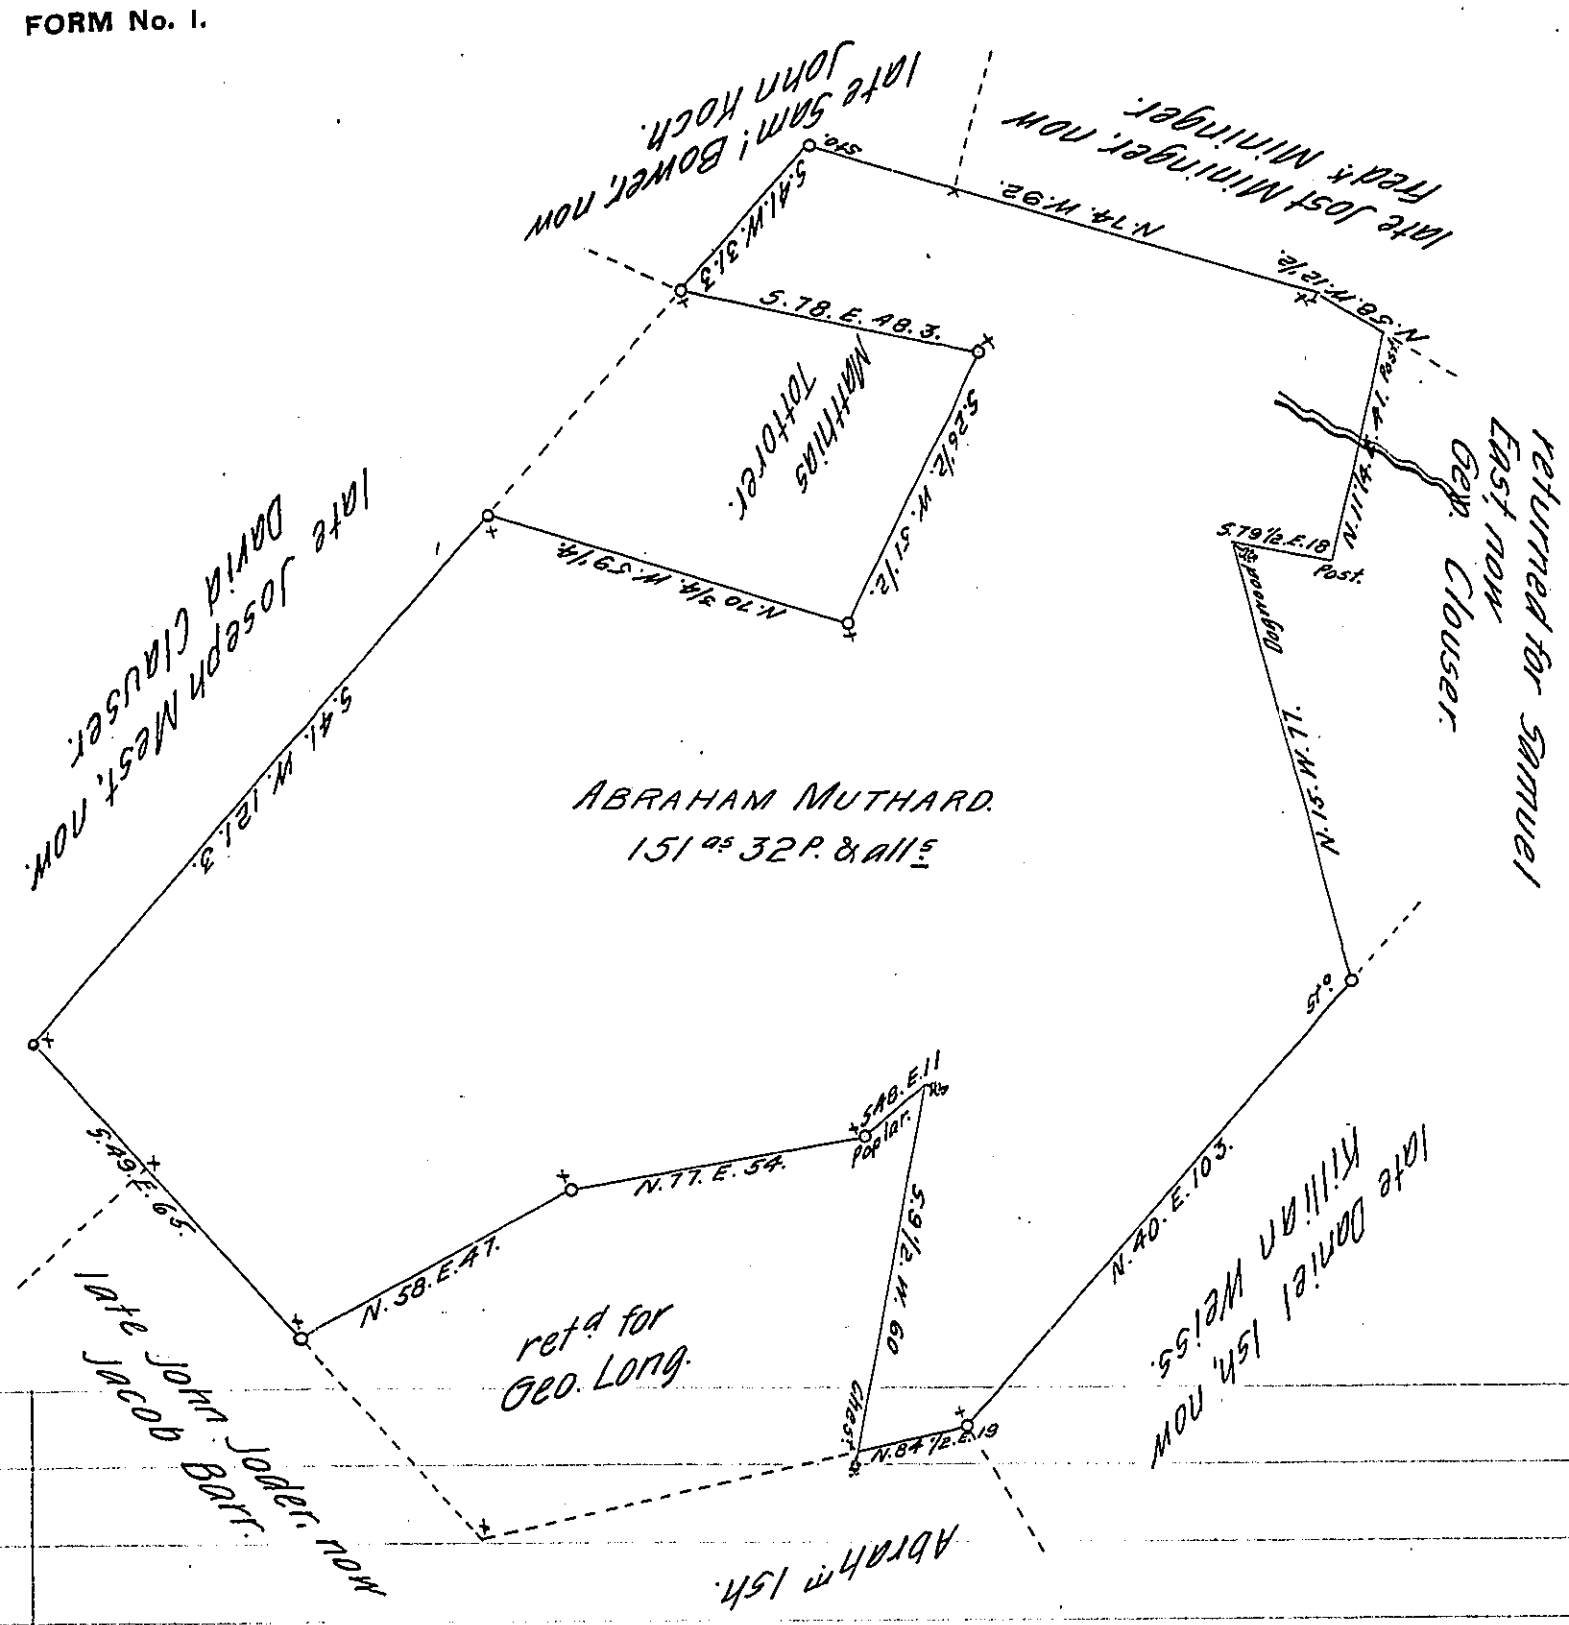

Situate in Earl township, Berks County, Containing One hundred fifty one acres, thirty two perches & all's &c. Resurveyed for Abraham Muthard, being part of A.s 216, 80 p.s & all's Surveyed on Warrant dated the twentieth day of April, A.D. 1745, granted to Stephen Hauck.

December, 21. 1827.

Matthias S. Richards, D.S.

Gabriel Hiester, Esquire,
Surveyor General.

IN TESTIMONY that the above is a copy of the original remaining on file in the Department of Internal Affairs of Pennsylvania, made conformably to an Act of Assembly approved the 16th day of February, 1833, I have hereunto set my Hand and caused the Seal of said Department to be affixed at Harrisburg, this eighteenth *day of* May *1905.*

Isaac B. Brown
Secretary of Internal Affairs.