FORM No. 1.

222

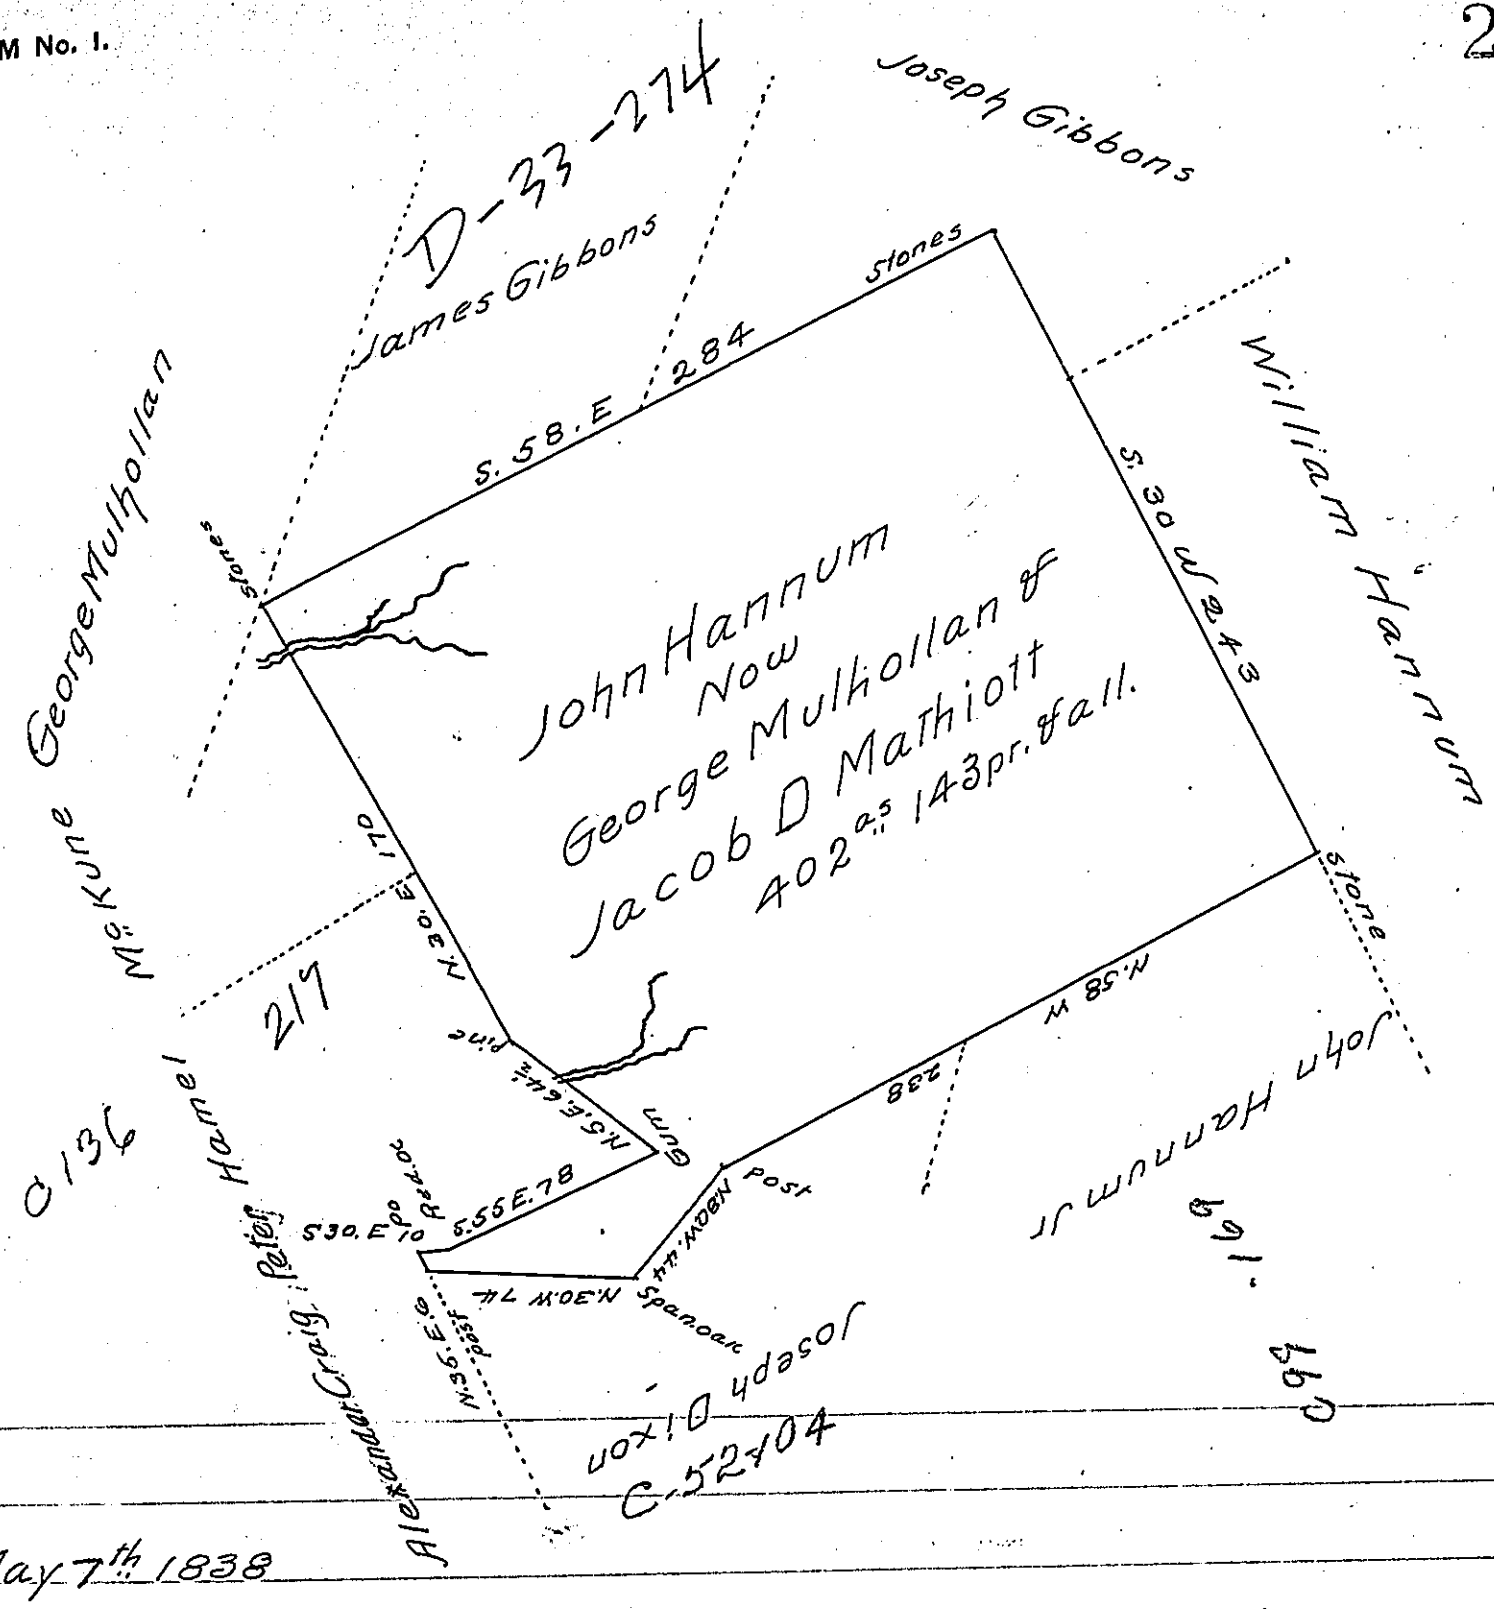

May 7th 1838

Surveyed the above described Tract of Land for George Mulhollan and Jacob D Mathiott. In pursuance of a Warrant granted to John Hannum dated the 30th day December 1793 Containing Four hundred and two acres and 143 perches and the usual allowance of Six per Cent. for Roads &c. Situate on the Southeast side of the Conemaugh River on the Chesnut Ridge in Derry Township and in the County of Westmoreland

I believe the above survey to be Correct — George Mechling

John Gay D.S. — for John Gay D.S.

To John Taylor Esquire
Surveyor General of Pennsylvania.

IN TESTIMONY that the above is a copy of the original remaining on file in the Department of Internal Affairs of Pennsylvania, made conformably to an Act of Assembly approved the 16th day of February, 1833, I have hereunto set my Hand and caused the Seal of said Department to be affixed at Harrisburg, this seventeenth *day of* May *1905*

Grace D Brown
Secretary of Internal Affairs.