FORM No. 1.

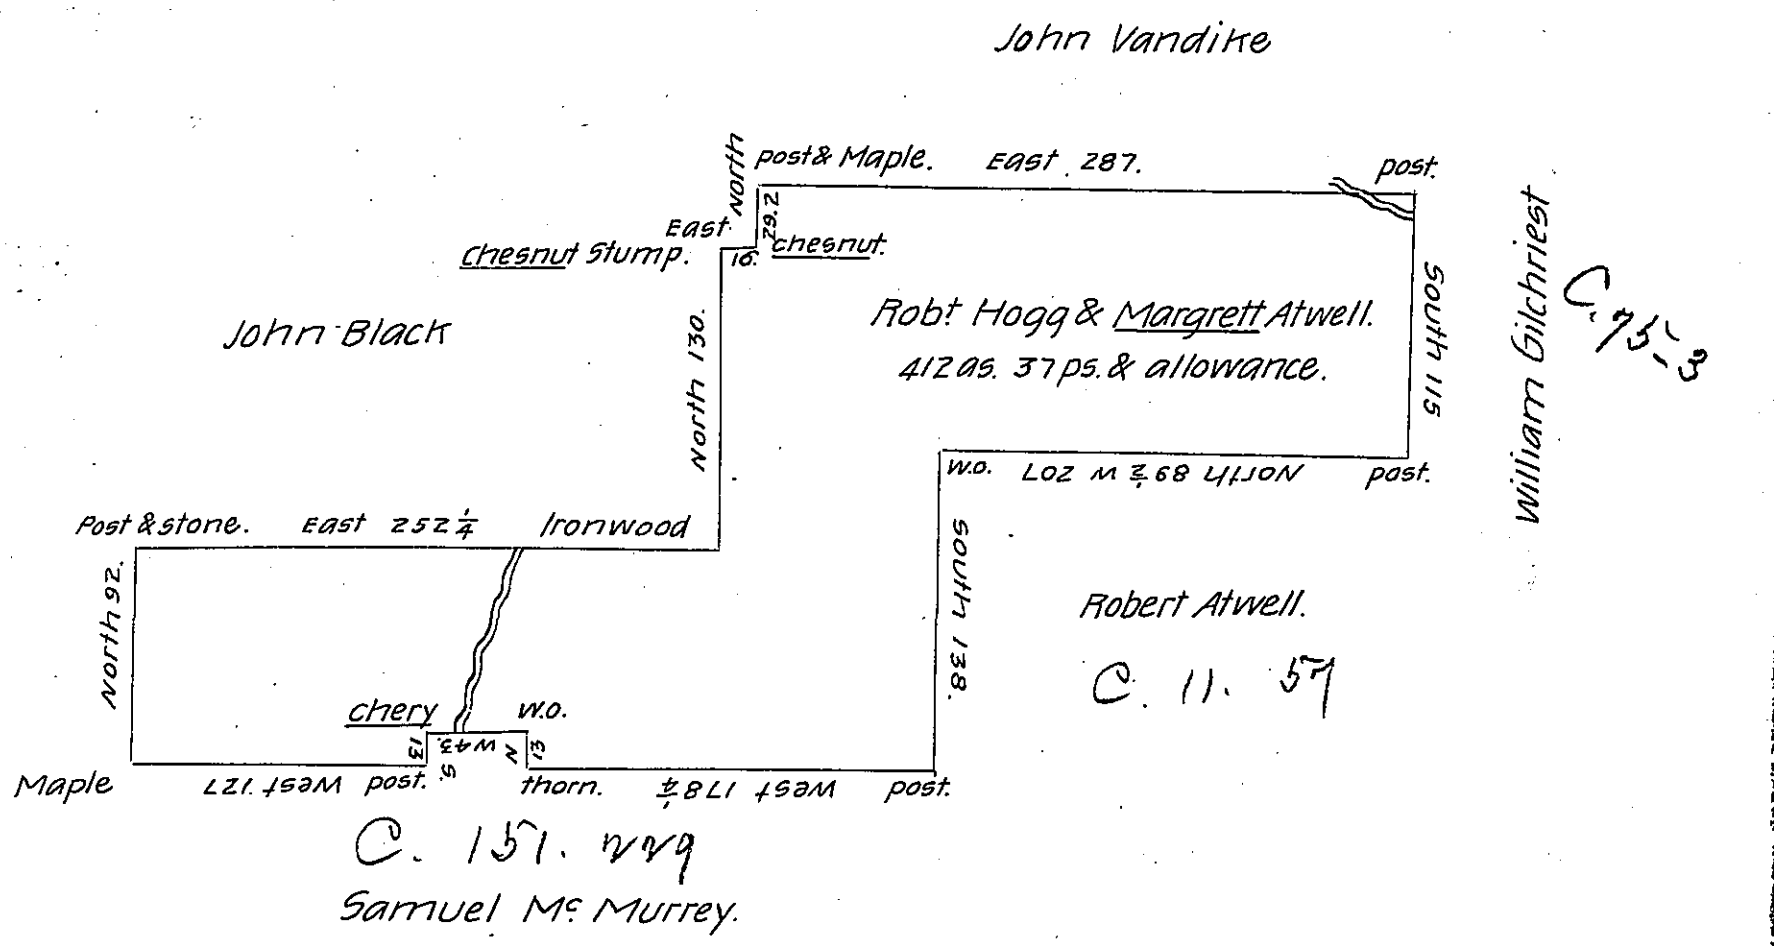

Draft of a tract of land situate on the waturs of Slipperyrock in Mercer Township Butler County Containing foure hundred twelve acres thirty seven pearches & allowance, Survey'd in peruance of a Warrant granted to Robt Hogg Exr & Margarett Atwell Exectx calling for four hundred acres Dated the 13th of Apr 1830., on the 24th of May 1830.

Hugh Conway D.S.

Jacob Spangler Esq S.G. James J. Hoge D.S.

IN TESTIMONY that the above is a copy of the original remaining on file in the Department of Internal Affairs of Pennsylvania, made conformably to an Act of Assembly approved the 16th day of February, 1833, I have hereunto set my Hand and caused the Seal of said Department to be affixed at Harrisburg, this nineteenth *day of* April *1905.*

Secretary of ~~Internal~~ Affairs.