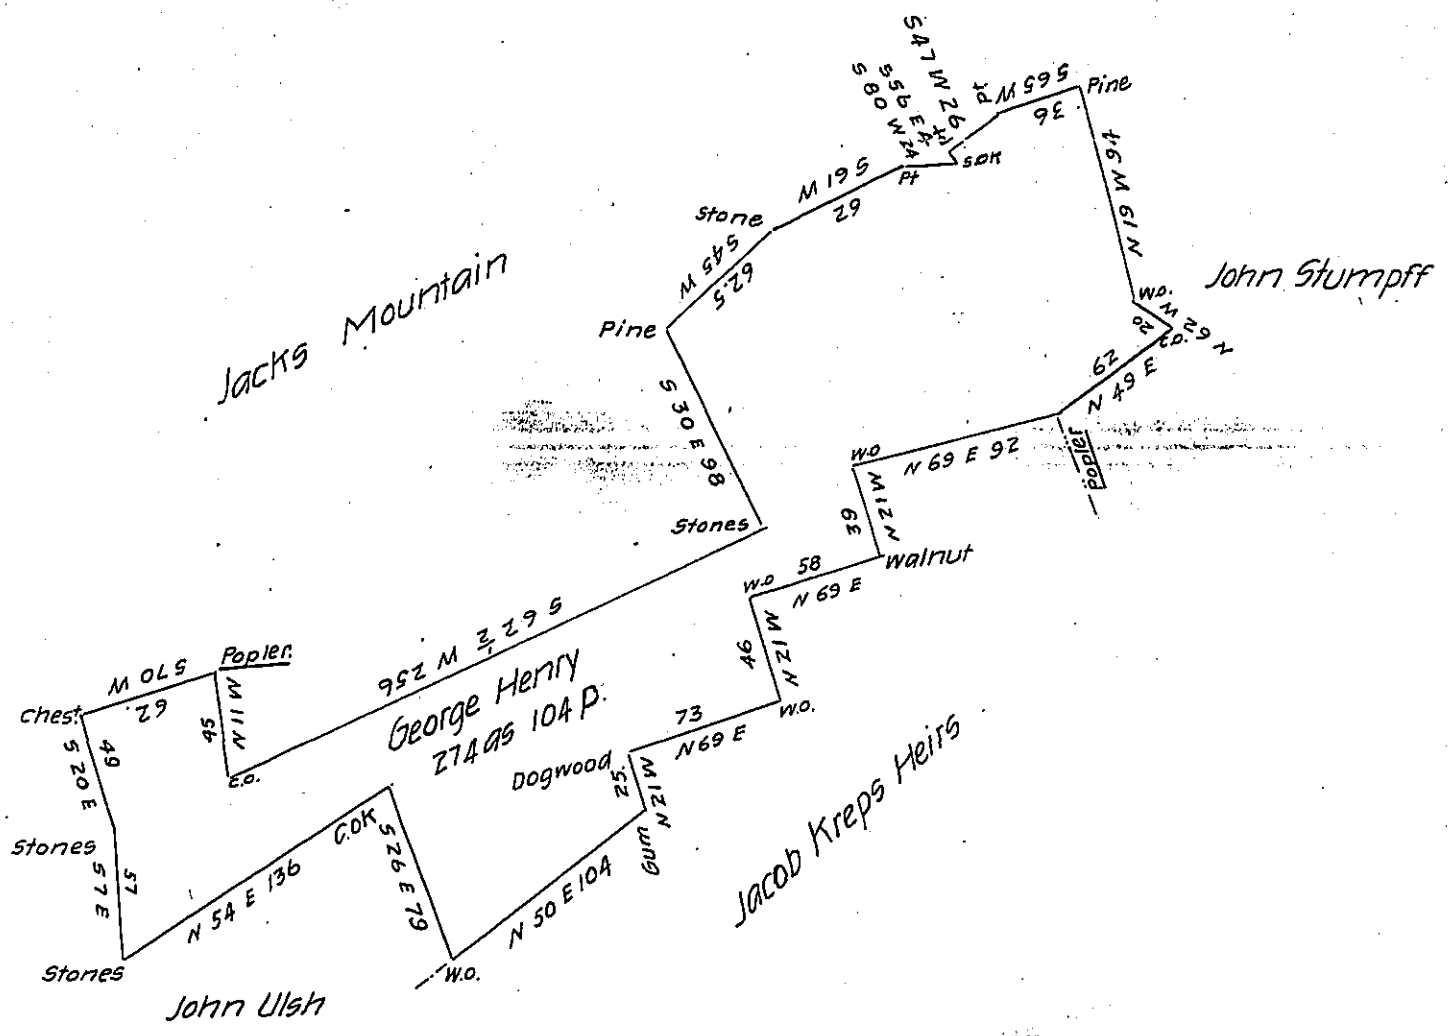

Situate in Beever township Union County Surveyed for George Henry the 17th day of April 1834 in pursuance of his Warrant bearing date the 2d day of February A.D. 1833 Containing two hundred and seventy four acres and one hundred & four perches and the usual allowance of Six per Cent &c.

Robert G. H. Hayes D.S.

To Jacob Spangler Esqr

Surveyor General-Penn-

N.B. there is about five acres Cleared & a small House Built on the above land

Robert G.H. Hayes D.S.

IN TESTIMONY that the above is a copy of the original remaining on file in the Department of Internal Affairs of Pennsylvania, made conformably to an Act of Assembly approved the 16th day of February, 1833, I have hereunto set my Hand and caused the Seal of said Department to be affixed at Harrisburg, this sixteenth *day of* May *1905*

Secretary of Internal Affairs.