FORM No. I.

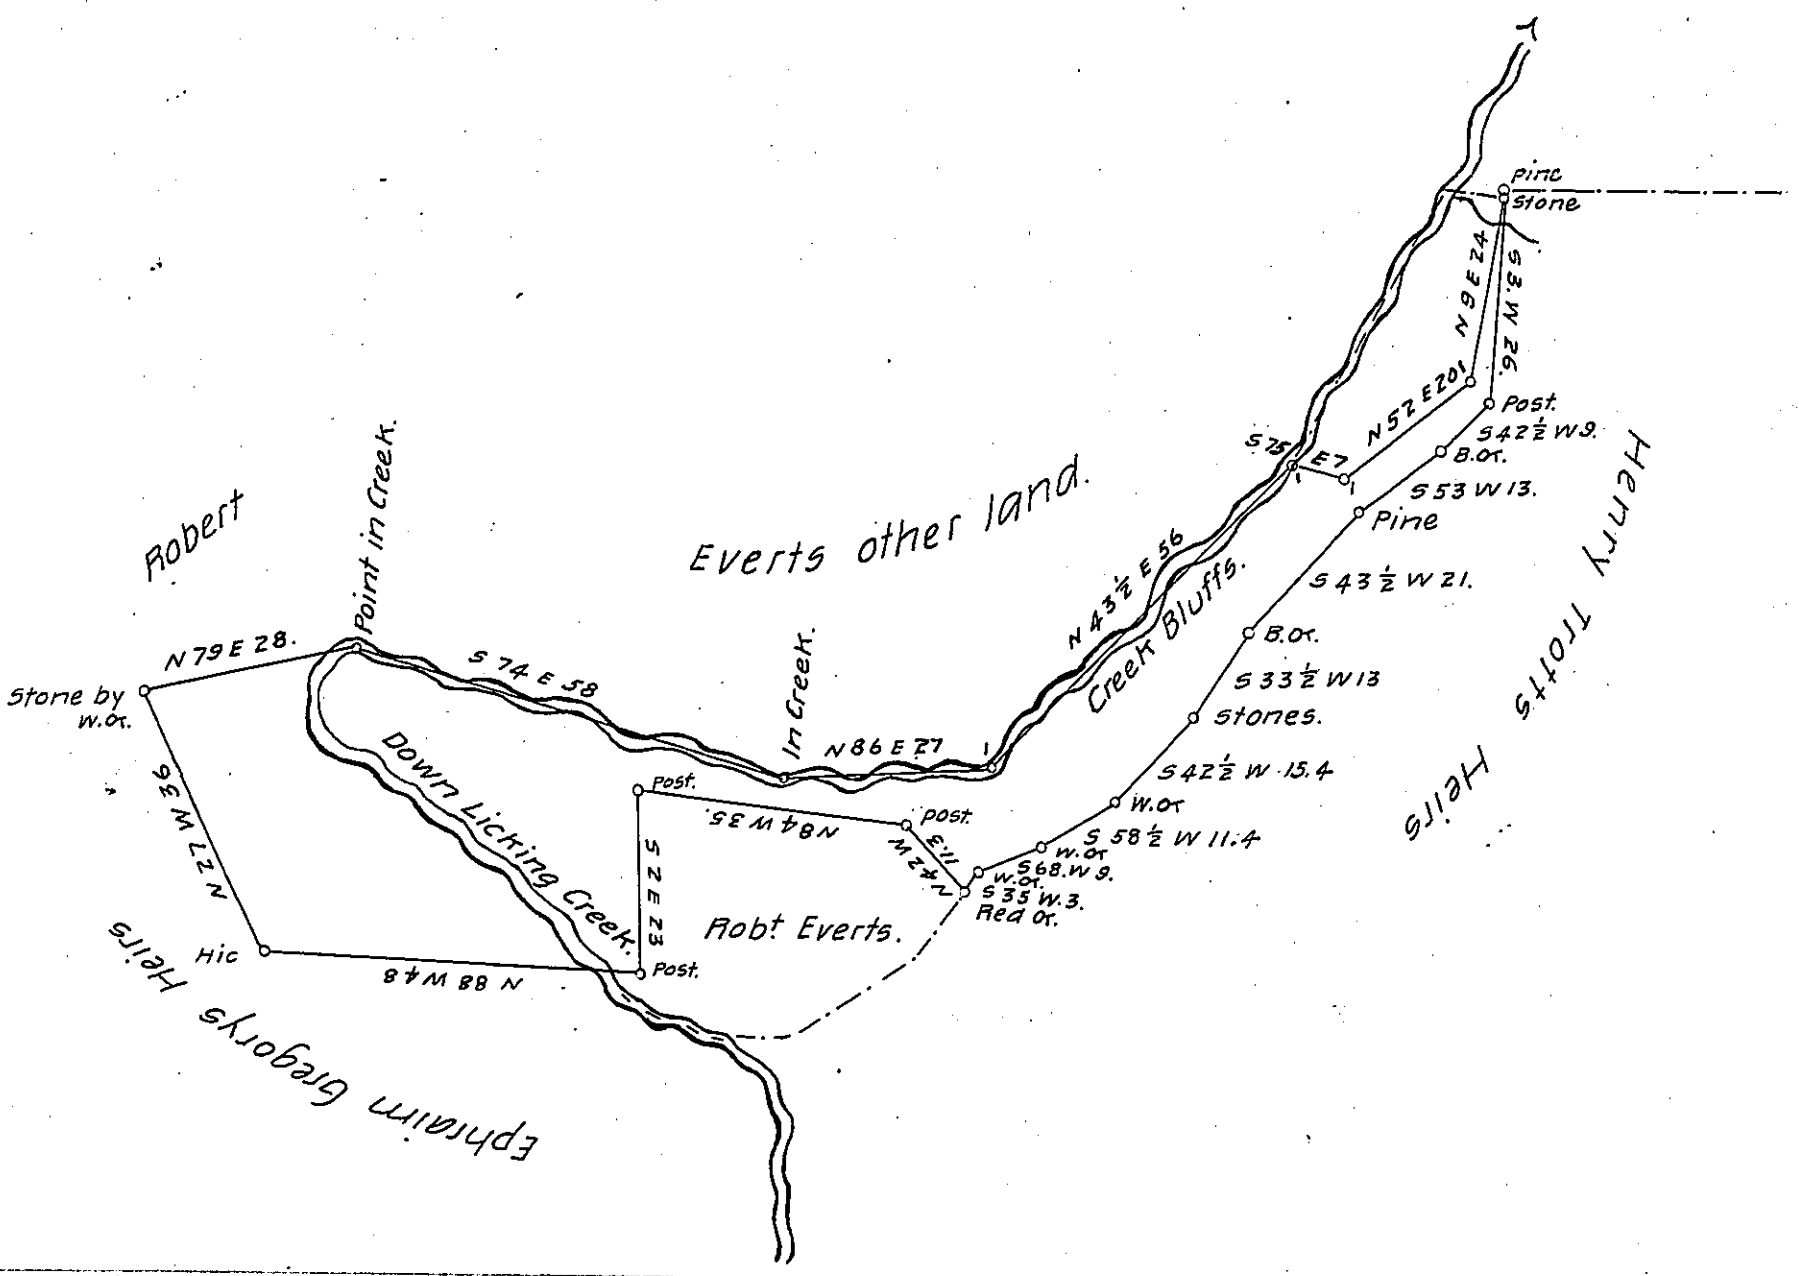

A Draft of a tract of land situated in the Township of Thompson and County of Fulton, containing 18 acres, 28 perches and allowance of six per cent for roads, etc. Surveyed the Third day of November, 1904, in pursuance of a warrant granted to Robert Everts, dated the 25 day of July, 1904.

Jonas Lake

County Surveyor

To Hon Isaac B. Brown,

Secretary of Internal Affairs

IN TESTIMONY that the above is a copy of the original remaining on file in the Department of Internal Affairs of Pennsylvania, made conformably to an Act of Assembly approved the 16th day of February, 1833, I have hereunto set my Hand and caused the Seal of said Department to be affixed at Harrisburg, this tenth *day of* March *1905.*

Isaac B. Brown

Secretary of Internal Affairs.