FORM No. I.

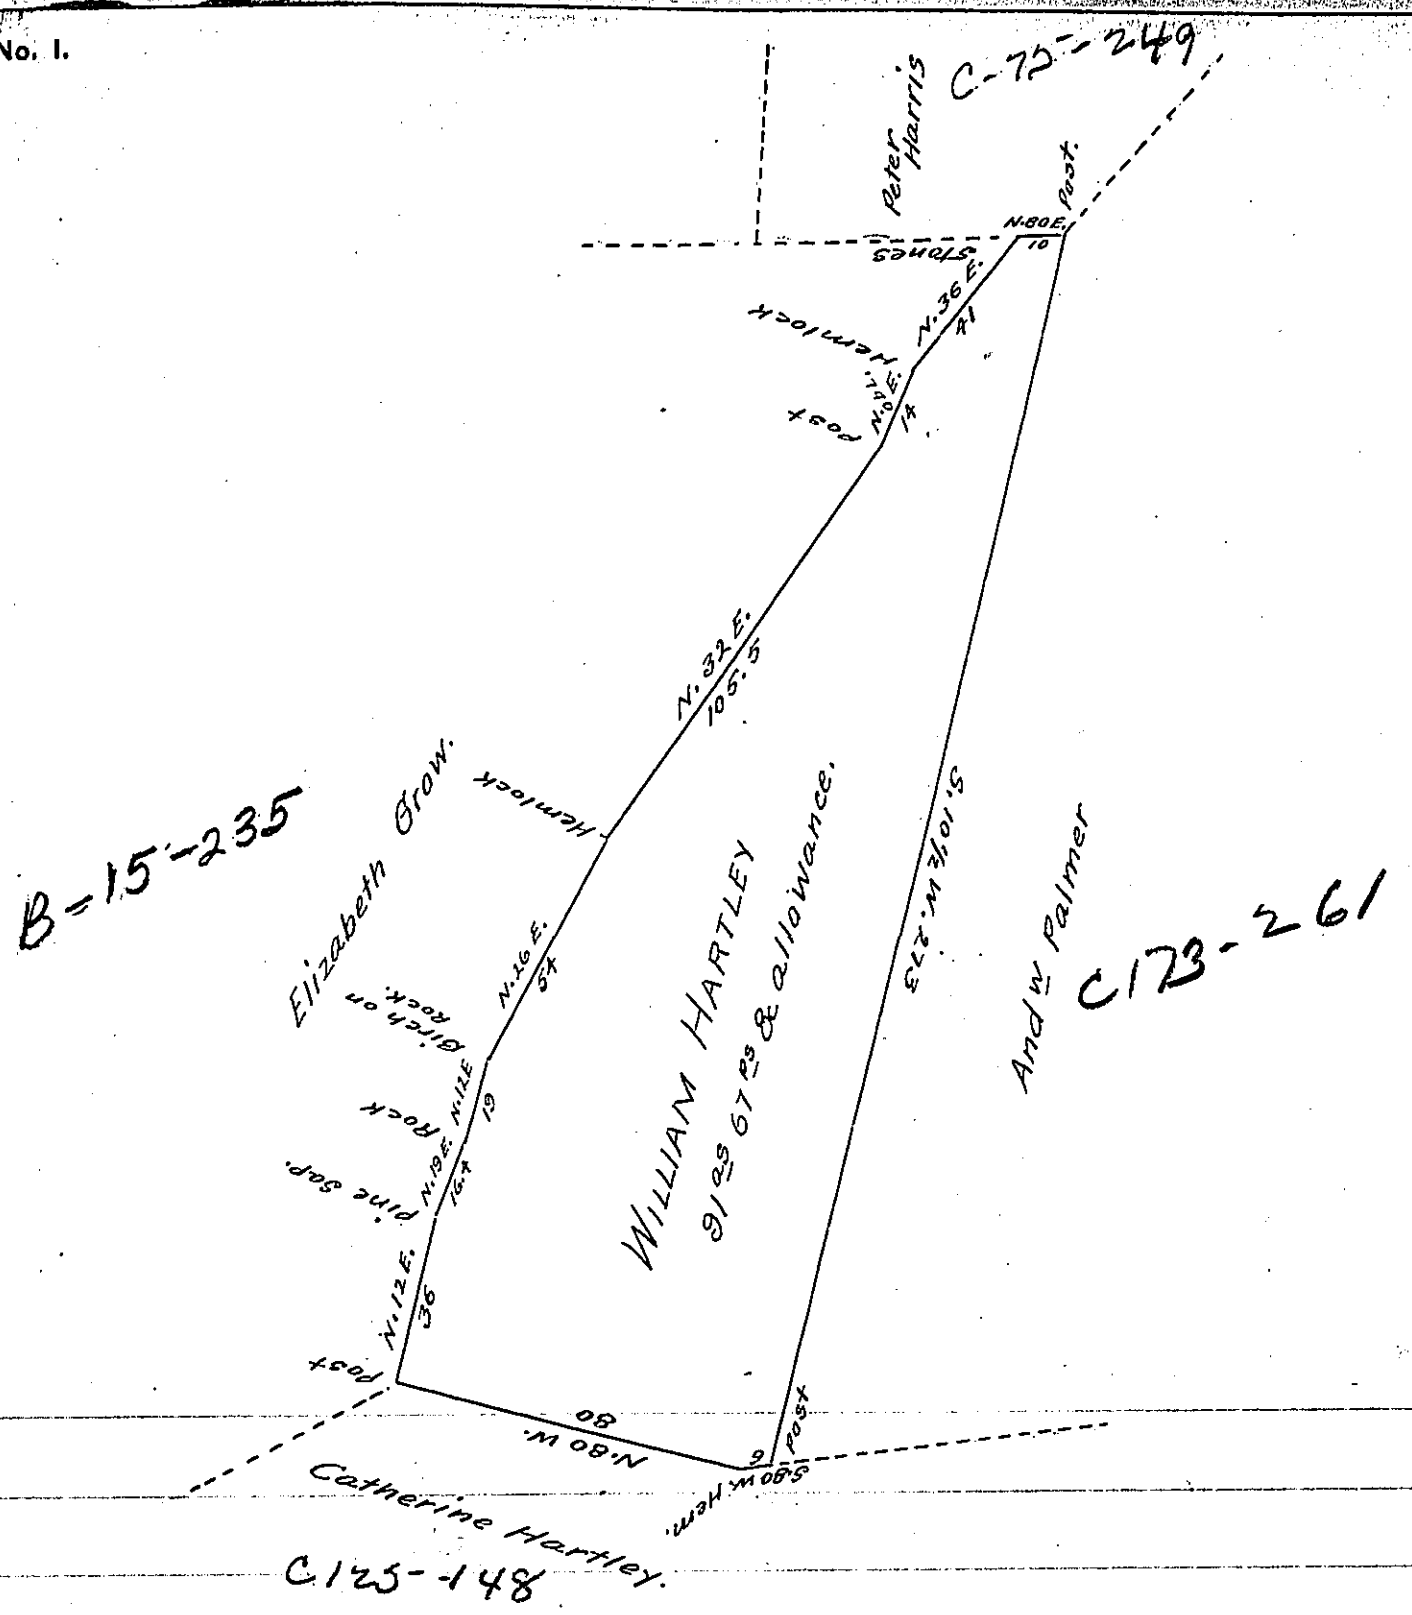

DRAFT of a tract of land situate in Lenox Township Susquehanna County, adjoining lands in the Warrantee name of Elizabeth Grow, Peter Harris, And^w Palmer & Catharine Hartley, Surveyed on the 1st day of August A.D. 1851 for William Hartley in pursuance of his Warrant dated the 27th of January 1851, Containing Ninety one acres and sixty seven perches with an allowance of Six per Cent for roads &c.

O.S. Beebe,

Surv^r for Susq^a Co.

To J. Porter Brawley Esq.
Surveyor General.

IN TESTIMONY that the above is a copy of the original remaining on file in the Department of Internal Affairs of Pennsylvania, made conformably to an Act of Assembly approved the 16th day of February, 1833, I have hereunto set my Hand and caused the Seal of said Department to be affixed at Harrisburg, this Twelfth *day of* May *1905*

Isaac B. Brown

Secretary of Internal Affairs.