FORM No. I.

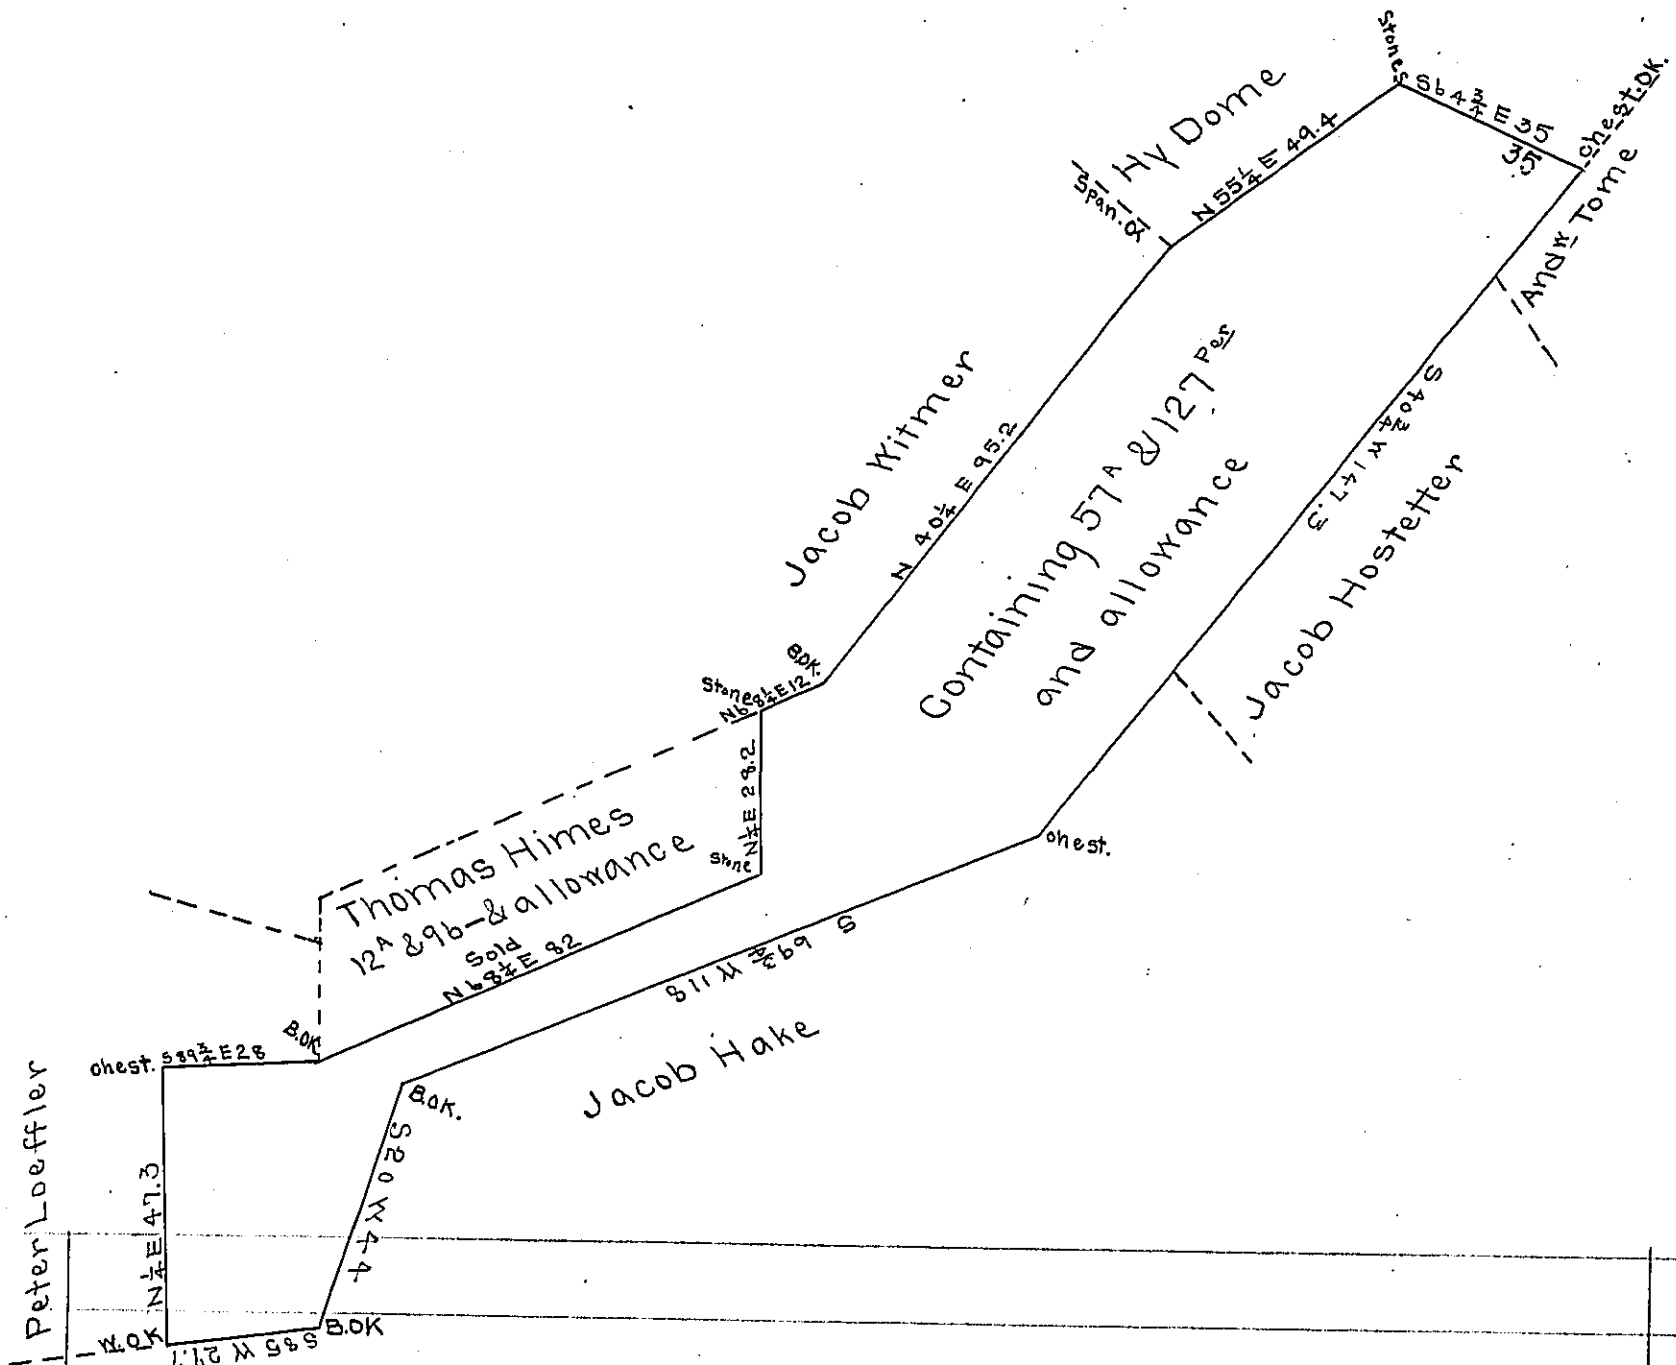

Situate in Chancefordtownship York County. Containing Fifty seven acres and one hundred and twenty seven perches and allowance of six per cent being part of a tract of land surveyed in pursuance of two warrants granted to John Hake one for 50 acres dated March 22d 1790, and the other for 50 acres dated Nov. 26th 1792, Surveyed the 12th day of Oct 1864 for Jacob Hake, Jacob Hostetter and Andrew Tome, present owners who desire the same to be returned.

Per Thos G. Cross
for Benjn Leese Dc S.

IN TESTIMONY that the above is a copy of the original remaining on file in the Department of Internal Affairs of Pennsylvania, made conformably to an Act of Assembly approved the 16th day of February, 1833, I have hereunto set my Hand and caused the Seal of said Department to be affixed at Harrisburg, this twenty-seventh *day of* April *1905*

Isaac B. Brown
Secretary of Internal Affairs.