FORM No. I.

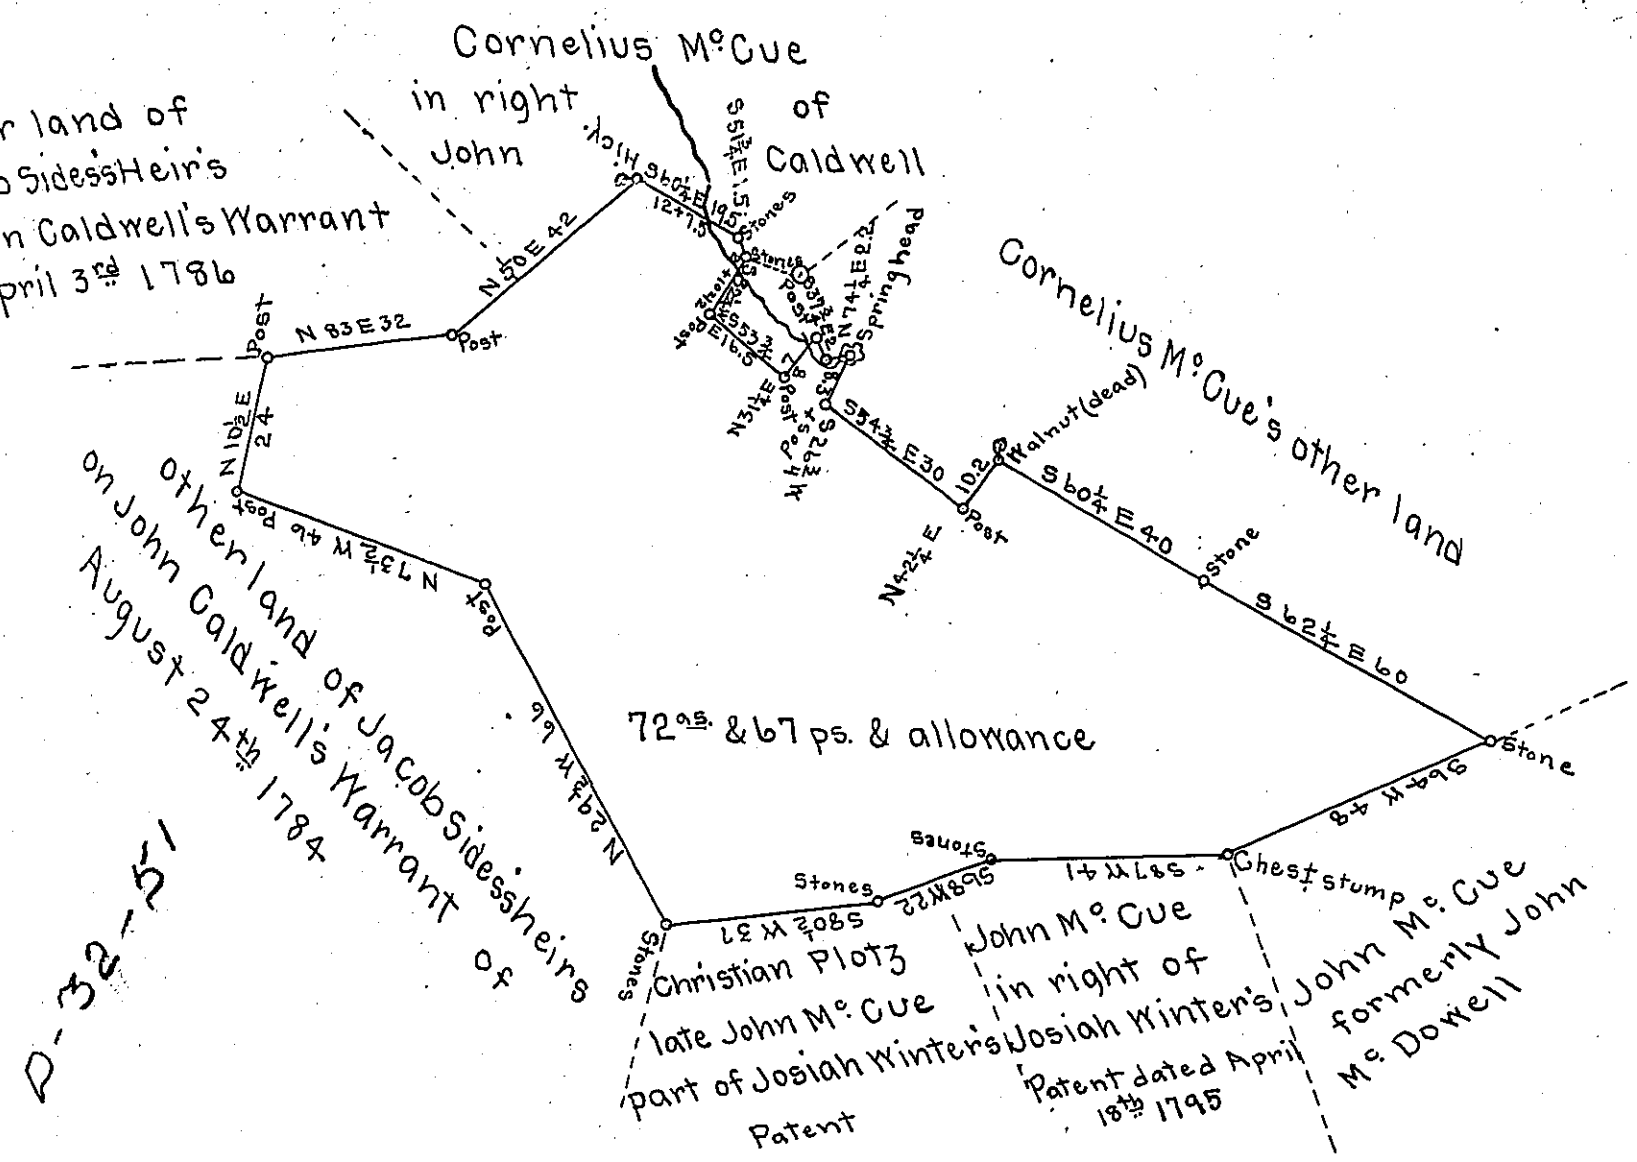

NOTE: The lines, many of them, are uneven & rough

The above Draught represents a tract of land in Martic township Lancaster County, containing Seventy two acres and sixty seven perches with the usual allowance of six per cent for Roads &c. Surveyed September 5th 1865 in pursuance of a Warrant for 70 as. dated August 28th 1865 granted to Jesse Harner, for himself and the other heirs of Jacob Sides Deceased

Surveyed by
John C. Lewis
for A.R. Witmer
surveyor for Lanc. Co.

To James P. Barr
Surveyor General } Approved September 23rd 1865

A.R. Witmer, Surveyor for Lanc. Co

IN TESTIMONY that the above is a copy of the original remaining on file in the Department of Internal Affairs of Pennsylvania, made conformably to an Act of Assembly approved the 16th day of February, 1833, I have hereunto set my Hand and caused the Seal of said Department to be affixed at Harrisburg, this eighteenth *day of* May *1905*

Isaac B. Brown

Secretary of Internal Affairs.