FORM No. I.

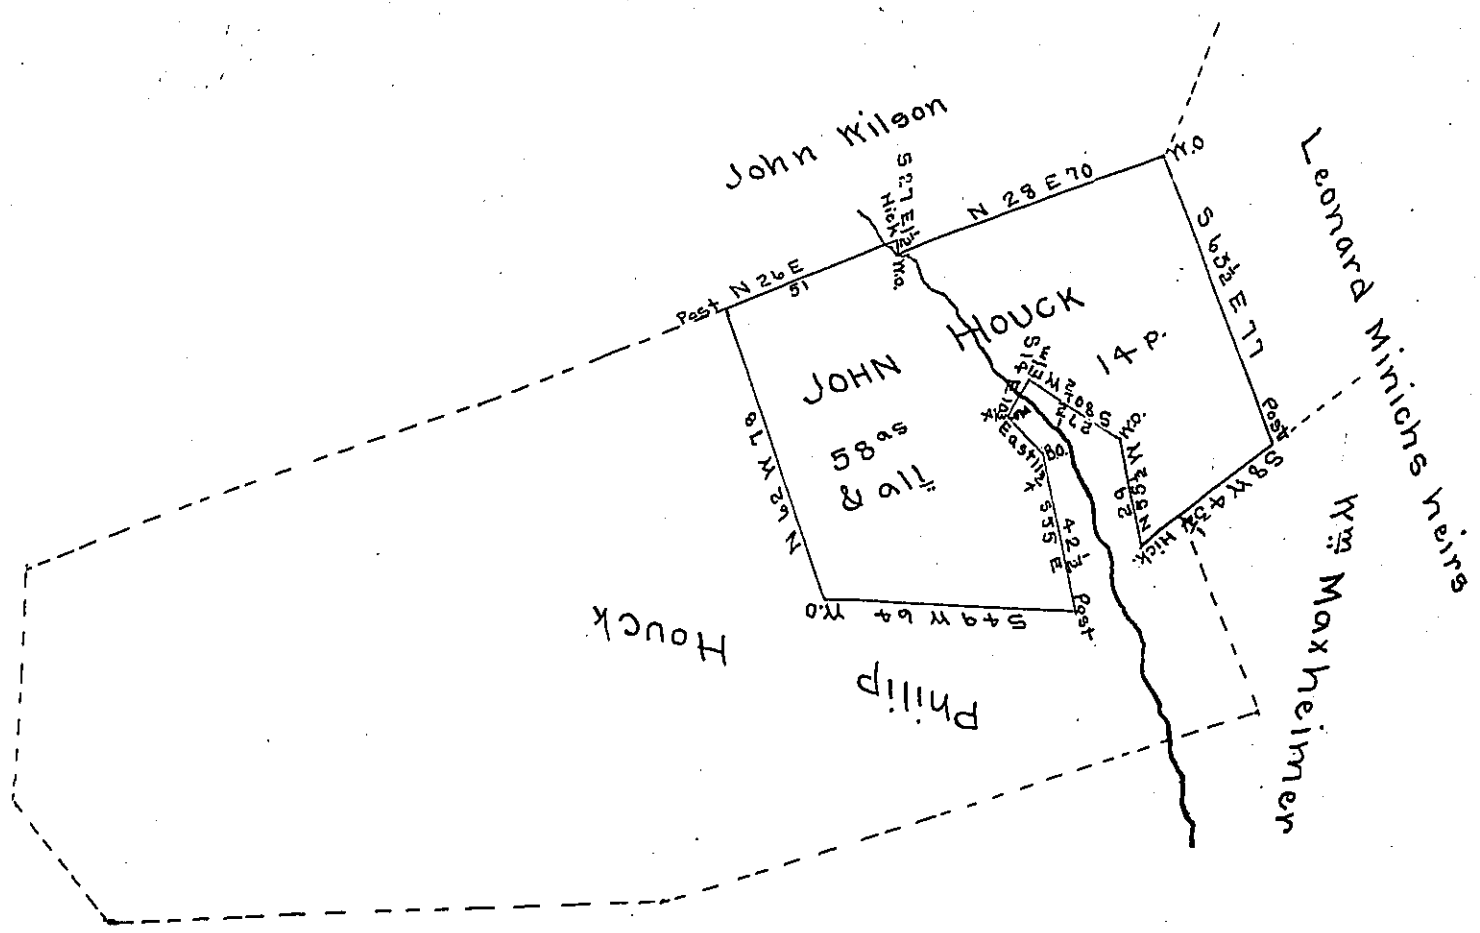

Draught of a tract of Land Situate in St. Thomas Township Franklin County Pa. Containing fifty eight acres and fourteen perches & allowance part of 230ª 88ᵖᵉʳ & allᵗ Surveyed April 25th 1810 in pursuance of a Warrant granted to John & Philip Houck dated April 19th 1810. Surveyed the above part for the use of John Houck May 10th 1810.

Thomas Poe D.S.

I hereby Certify that the above is a true and correct Copy of the draught remaining on file in this office October 22d 1864

Emanuel Kuhn C.S.

To James P. Barr Esq
Surveyor General

IN TESTIMONY that the above is a copy of the original remaining on file in the Department of Internal Affairs of Pennsylvania, made conformably to an Act of Assembly approved the 16th day of February, 1833, I have hereunto set my Hand and caused the Seal of said Department to be affixed at Harrisburg, this fourth *day of* May *1905*

Horace P. Rose

Secretary of ~~Internal~~ Affairs.