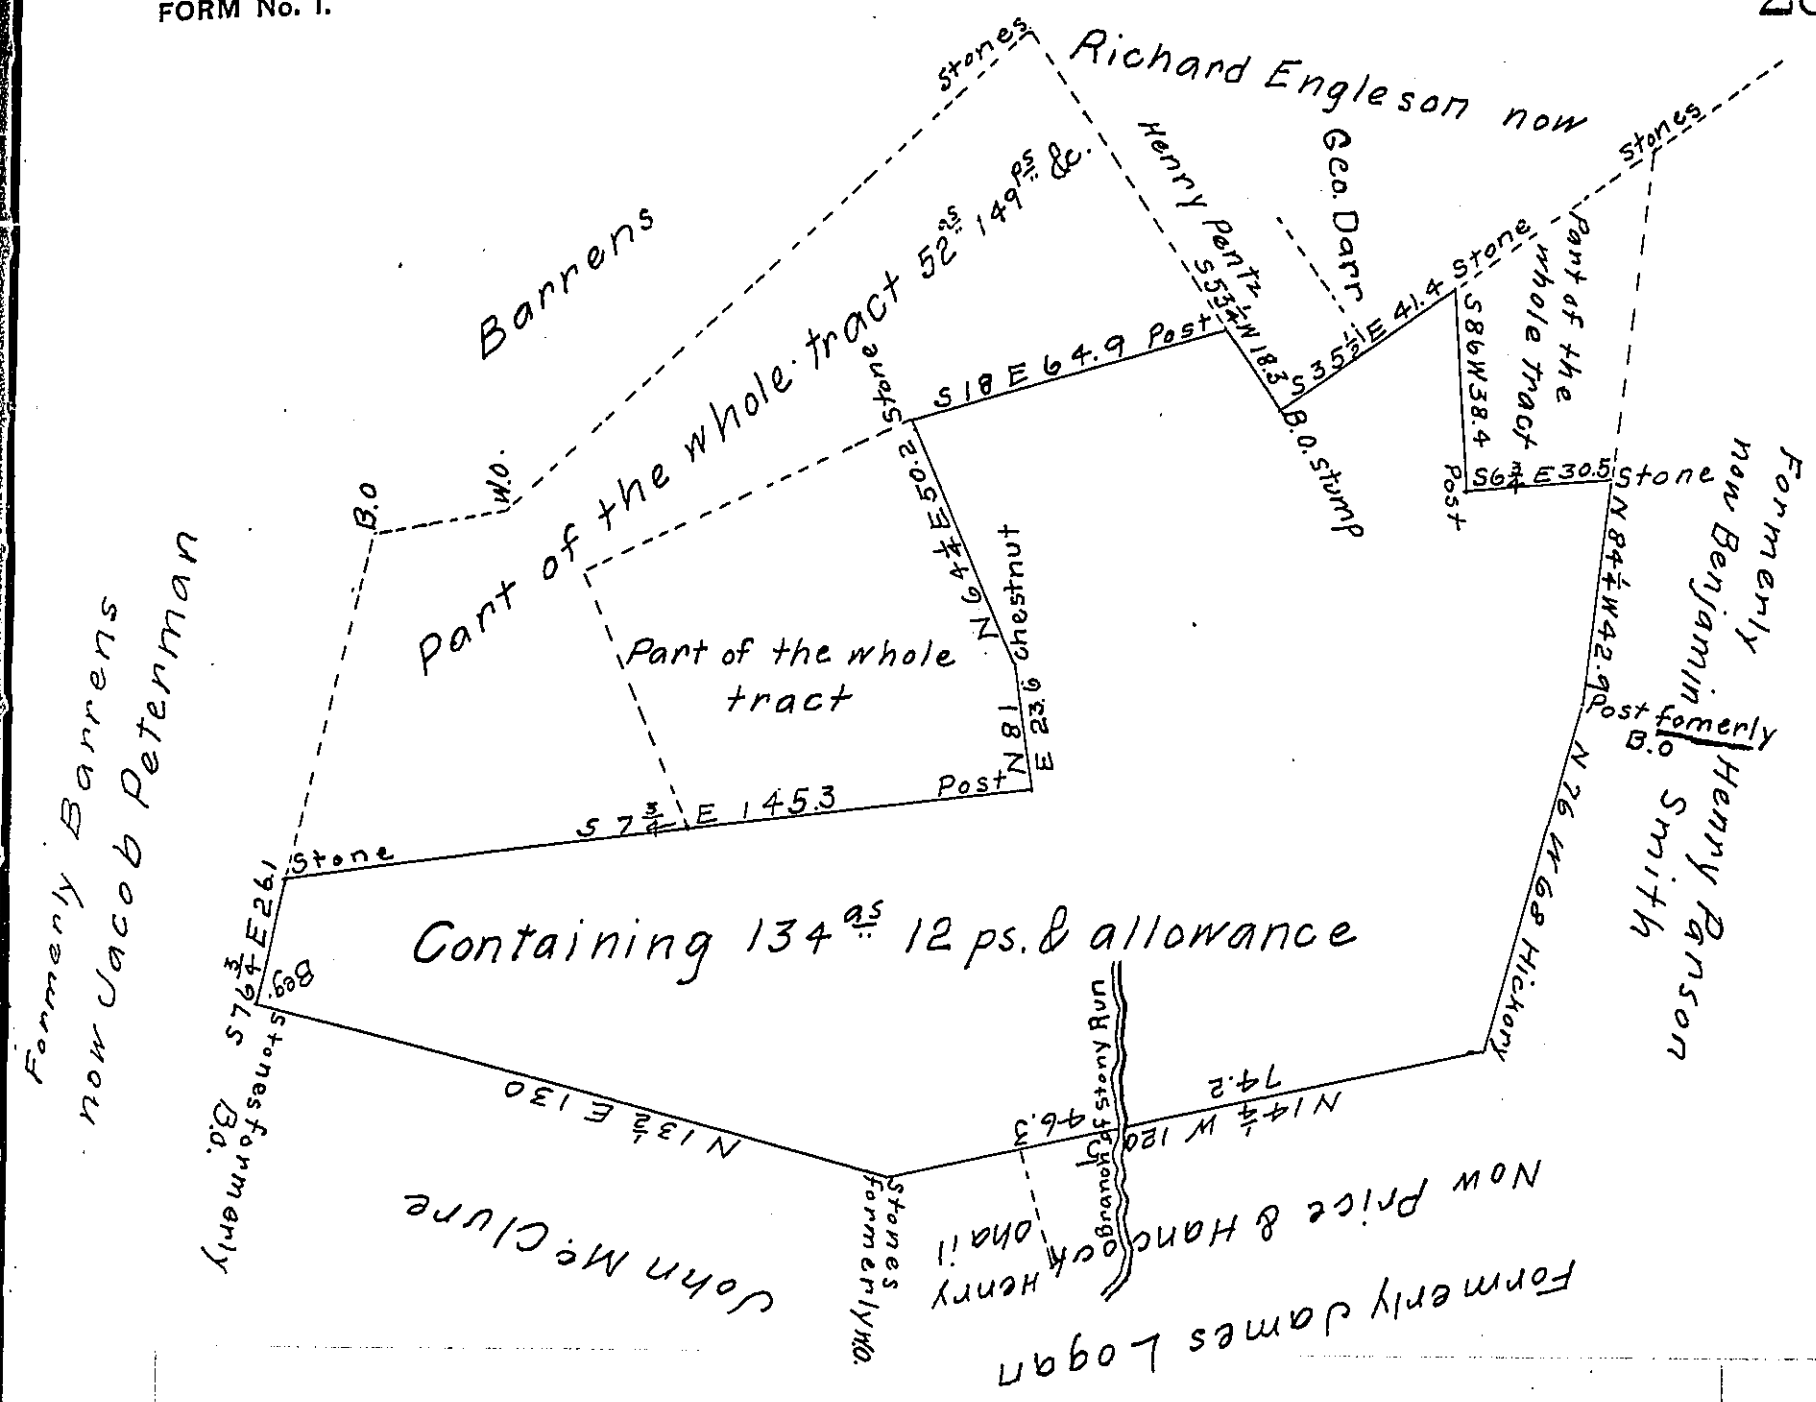

Draft of a tract of land, situated in Carroll township in the county of York, containing 134 acres, 12 perches and allowance of six per cent for roads &c., Surveyed for George Smyser Abraham Fleming, Jacob L. Bentz, David Kreysher, Henry Ohail, Benjamin Smith and — Peterman on the 11th day of May 1868; being a part of a larger tract of 213 acres and 80 perches and allowance; originally surveyed in pursuance of a warrant granted to Hugh Hale, dated the Fourth day of April 1754.

To J. M. Campbell
Surveyor General

S. N. Bailey C.S.

IN TESTIMONY that the above is a copy of the original remaining on file in the Department of Internal Affairs of Pennsylvania, made conformably to an Act of Assembly approved the 16th day of February, 1833, I have hereunto set my Hand and caused the Seal of said Department to be affixed at Harrisburg, this twenty-sixth *day of* June *1905*

Isaac B. Brown
Secretary of Internal Affairs.