FORM No. I.

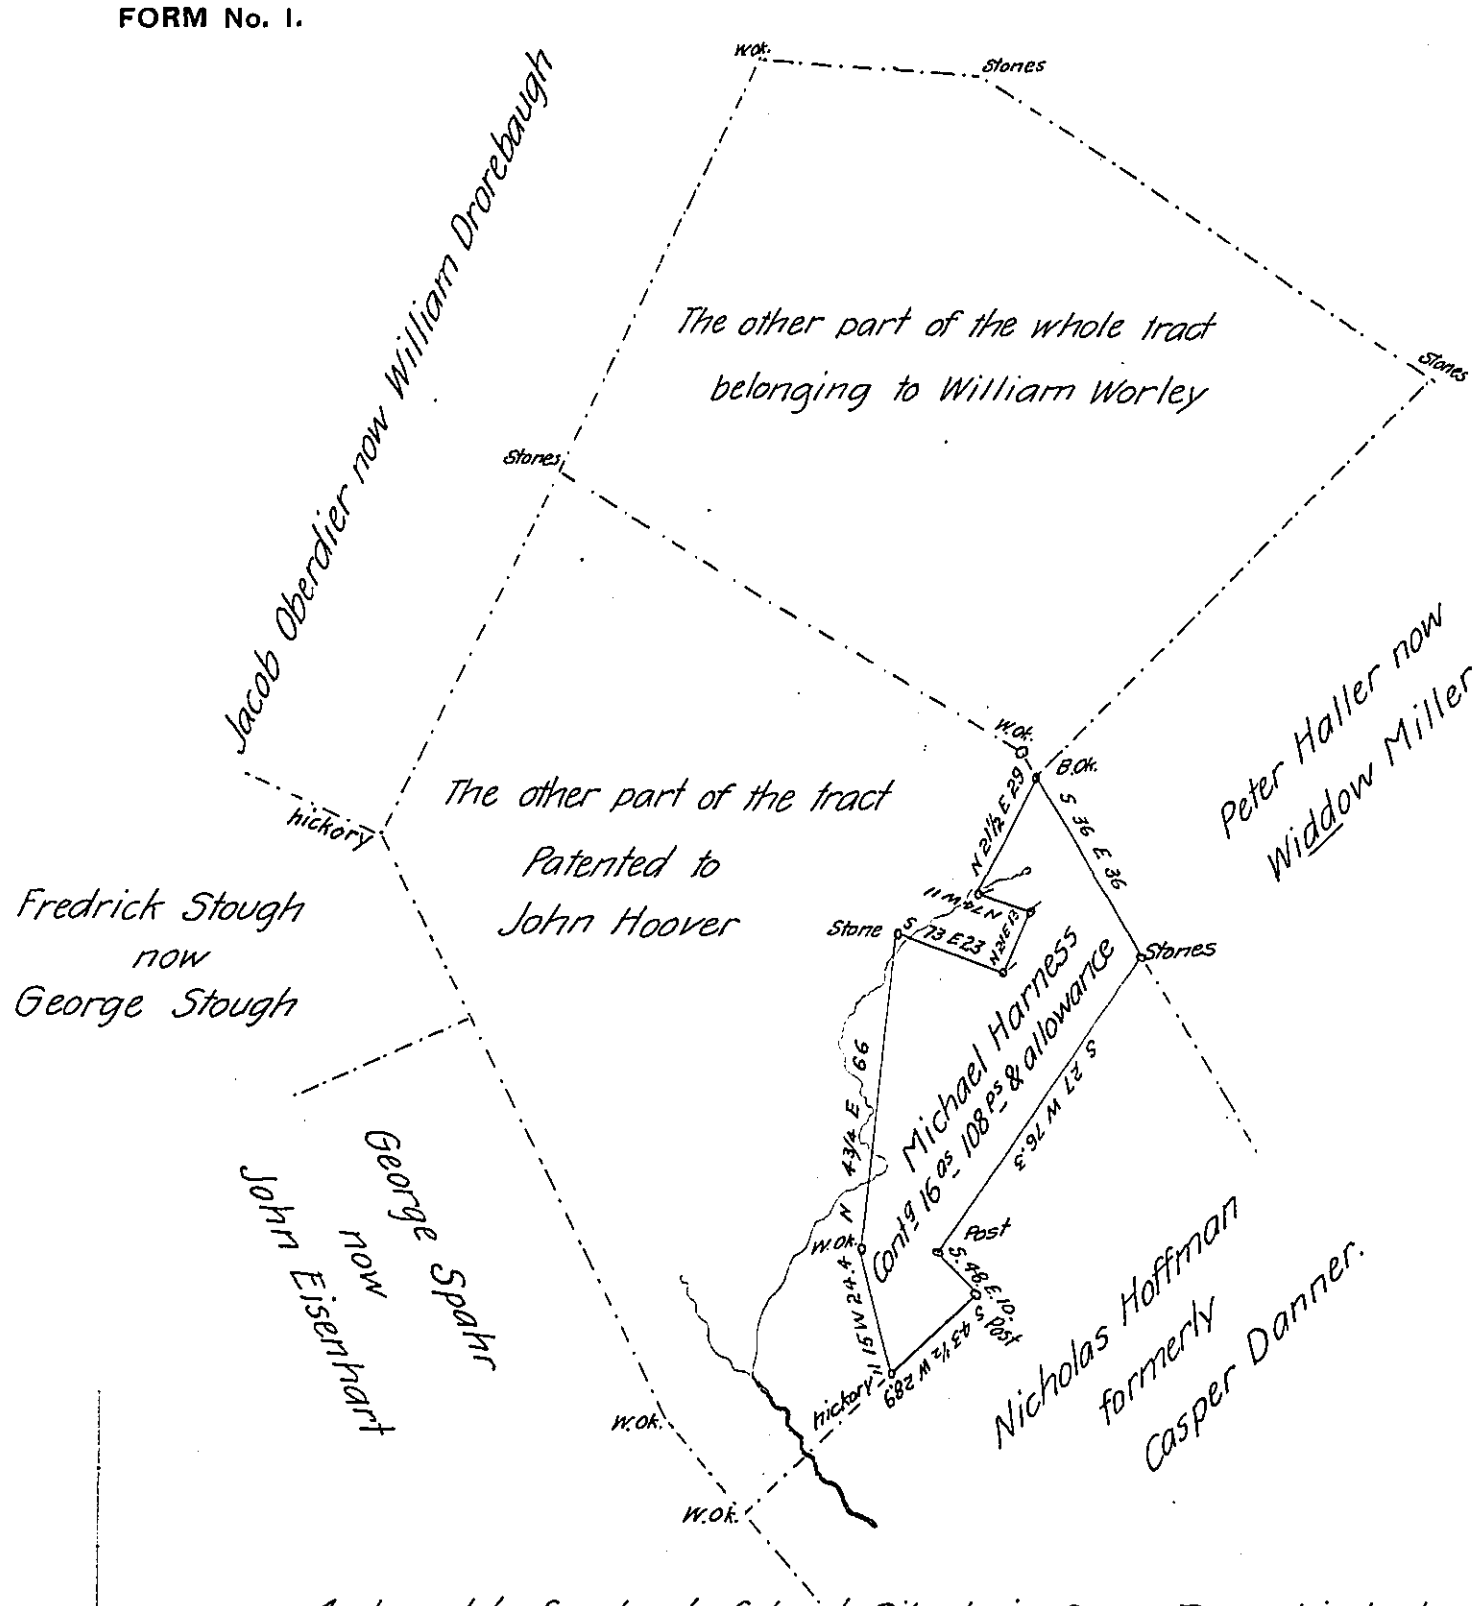

A draught of a tract of land Situate in Dover Township in the County of York Containing as above set forth 16 as 108 prs & allowances &c. which is Part of a larger tract of 210½ as &c. which was originally surveyed on the 17th day of November 1764 for Martin Wafer in pursuance of a Warrant for 125 as granted to Michael Harness dated the 26th day of January 1759 Now on the 9th day of September A.D. 1837 the above was surveyed by John Beeker Esq.r at the request of Nicholas Hoffman the present owner who requests me to make return thereof for Confirmation &c. this 11th day of September A.D. 1837

Per

John Taylor Esq

D.l Leese. D.S.

Surveyor General.

IN TESTIMONY that the above is a copy of the original remaining on file in the Department of Internal Affairs of Pennsylvania, made conformably to an Act of Assembly approved the 16th day of February, 1833, I have hereunto set my Hand and caused the Seal of said Department to be affixed at Harrisburg, this nineteenth *day of* April *1905*

Secretary of Internal Affairs.