FORM No. I.

See A-75-275 Set out Brecknock Twp.

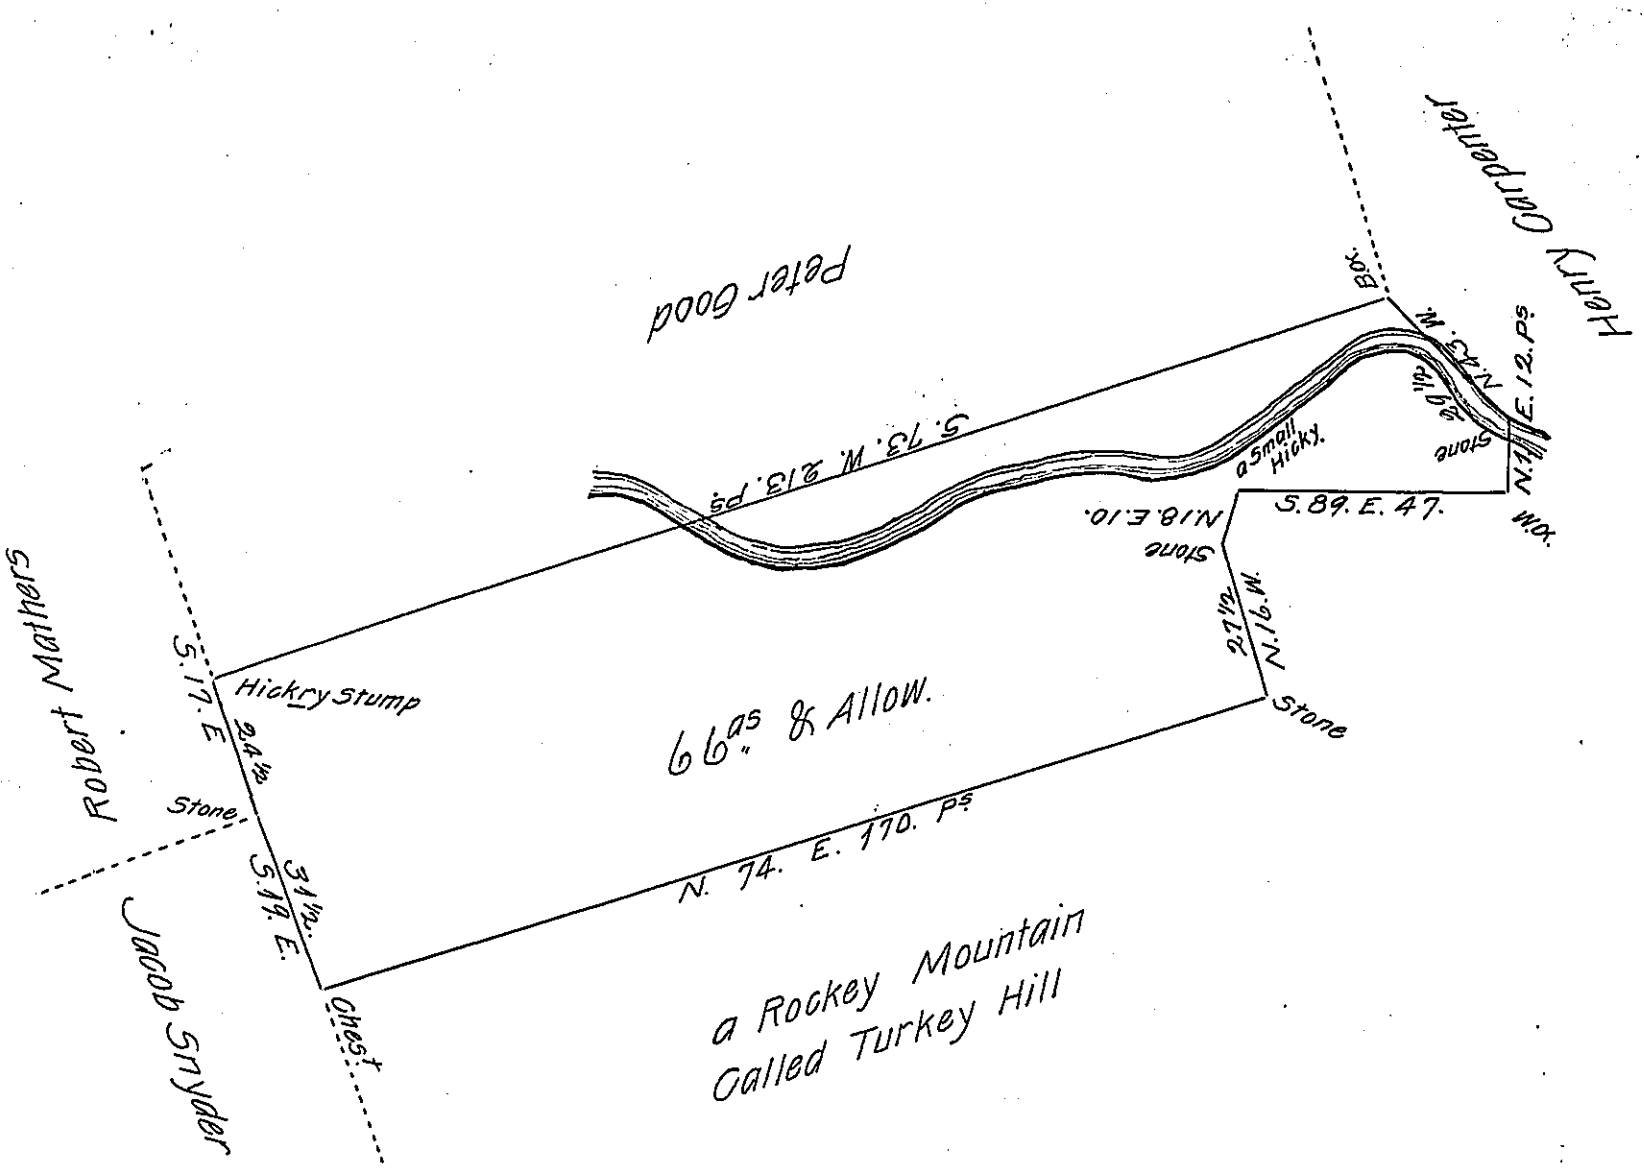

A Draught of a Piece or Tract of Land Situate in Earl Township Lancaster County Containing, 66 As and the Usual Allowc of Six Prcent for Roads &c. Surveyed the 14th Day of October Anno Domini 1786 for John Kneagy, By Virtue of a Warrant Dated the 16th Day of February A.D. 1786.

Pr. Henry Ream D.S.

To John Lukens Esqr S.G.

IN TESTIMONY that the above is a copy of the original remaining on file in the Department of Internal Affairs of Pennsylvania, made conformably to an Act of Assembly approved the 16th day of February, 1833, I have hereunto set my Hand and caused the Seal of said Department to be affixed at Harrisburg,

this sixth *day of* July *1905.*

Isaac B. Brown

Secretary of Internal Affairs.